Drawings to Describe the Development

DATE: September 2020
ISSUE: FOR CONSULTATION

DRAWING ISSUE SHEET

RACE COTTAM ASSOCIATES

CLIENT: Broad Energy	JOB NO: 3411-01	QF 16 – ISSUE 8

PROJECT TITLE: Buttington Quarry EfW	DRAWING SERIES: **(2-) Series** SHEET 1

SIZE	DRAWING DESCRIPTION	DRG NO															
A1	**GA Site Plan**	**0201**	**P2**		**P3**	**P4**											
A1	**General Arrangement Plan**	**0202**	**P7**		**P7**	**P7**											
~~**A1**~~	~~**Proposed Building Location**~~	~~**0204**~~	~~**P5**~~														
A1	**Level 00m GA Plan**	**0205**	**P3**			**P3**											
A1	**Level 7.5m GA Plan**	**0206**	**P3**			**P3**											
A1	**Level 22m GA Plan**	**0207**	**P3**			**P3**											
A1	**Roof GA Plan**	**0208**	**P2**			**P2**											
A1	**Elevations**	**0210**	**P13**		**P13**	**P13**											
A1	**GA Building Sections**	**0211**	**P3**		**P4**	**P4**											
A0	**GA Gate House Offices Mess Plans & Elevations**	**0212**	**P2**		**P2**	**P2**											
A1	**GA Workshop Plans & Elevations**	**0213**	**P2**			**P2**											
A1	**GA ACC Plans & Elevations**	**0214**	**P2**			**P2**											
A0	**GA EFW & Turbine Building Plans**	**0215**		**P2**		**P2**											
A0	**GA EFW & Turbine Building Elevations 1of2**	**0216**		**P3**		**P3**											
A0	**GA EFW & Turbine Building Elevations 2of2**	**0217**		**P3**		**P3**											
A1	**GA Sprinkler Tank Plans & Elevations**	**0221**		**P2**		**P2**											
A1	**Bunker Floorplan**	**0222**		**P1**		**P1**											
Work in Progress (S0)																	
Suitable for Coordination (S1)			/	/													
Suitable for Review & Comment (S3)																	
Suitable for Tender (D2)																	
Suitable for Construction (A1)																	
Issued By Post																	
Issued By Hand																	
Issued By Disc/CD																	
Issued By E-Mail			/	/													
Uploaded onto Extranet Site																	
Date of Issue	Day		**06**	**07**	**08**	**10**											
	Month		**09**	**09**	**09**	**09**											
	Year		**20**	**20**	**20**	**20**											
Client: Broad Energy – Alistair Hilditch-Brown			/	/	/	/											
Project Manager: - ECL Sarah Burley			/	/	/	/											
Planning Consultants:																	
Process Engineer: HZI – Richard Belfield,																	
Planning and Permitting: ECL – Sarah Burley, Clare Boles																	
Communications: Newgate – Joshua Bell, Zoe Ensor																	
Landscape Architect: Bright Associates – Rick Bright																	
Acoustic Consultants: NVC – Dean Kettlewell																	

ARCHITECTS

Sheffield Studio | Vincent House | Solly Street | Sheffield | S1 4BB | t: 0114 273 7050 | f: 0114 273 7881 (Registered Office)
www.racecottam.com
Race Cottam Associates Limited - Registered in England No. 2798165

Graphical Scale 1:250

0 1 2 3 4 5 6 7 8 9 10 15 20 25 30m

Drawn by : NS		Date : 10.06.2019		Scale : As indicated @ A1		
Status	Preliminary	Presentation	Tender	Construction	Last Issue	
Date :		10.06.19				
Approved by :		DS				

Revision		Date	Drawn	Approved
P1	First Issue	10.06.19	NS	DJS
P2	Junctions Revised	11.06.20	ST	DJS
P3	Site Boundary removed	08.09.20	MS	DJS
P4	Alternative Access route deleted	10.09.20	MS	DJS

0m 50m 100m 250m

Legend

Site of Special Scientific Interest

Lower Cefn
Railway
Cefn Cottage
Cefn Farm
Sale Lane
Sale Farm
A458
Laydown Area 1
Laydown Area 2
Laydown Area 3
Laydown Area 4
Heldre Lane
Green Farm
Whitehouse Farm
Nelly Andrews' Green

Client :
Broad Energy

Project :
Buttington Quarry EfW

Project No. : 3411-01
Drawing No. : 0201
Drawing Title : BUT-RCA-00-ZZ-DR-A-0201-GA_Site_Plan- S1 P4
[Project Code] [Originator] [Volume Div.] [Level Div.] [File Type] [Role] [File Number] [File Description] [Suitability.] [Rev.]

Sheffield Studio | 3 Vincent House | Solly Street | Sheffield | S1 4BB | 0114 273 7050
www.racecottam.com

RACE COTTAM ASSOCIATES


© This drawing is the copyright of Race Cottam Associates Ltd. Do not scale from this drawing.

Graphical Scale 1:500

0 1 2 3 4 5 10 15 20 25 30 35 40 45 50 55 60m

Drawn by : MDO		Date : 01.06.17		Scale : 1 : 500 @ A1				
Status	Preliminary		Presentation		Tender	Construction	Last Issue	
Date :			01.06.17					
Approved by :			MDO					

Revision		Date	Drawn	Approved
P1	First Issue	01.06.17	MDO	MDO
P2	Entrance area amended, amenity building developed, contours omitted, scale adjusted.	05.06.17	MDO	DJS
P3	ACC relocated, adjacent building and layout adjusted to suit.	02.08.17	MDO	DJS
P4	External hard surfaces and landscape added.	07.06.18	MDO	DJS
P5	General Updates	10.06.19	NS	DJS
P6	Increased height of boiler hall and increased length and height of turbine hall	03.04.20	AG	DJS
P7	Security Fence Added	06.09.20	MS	DJS

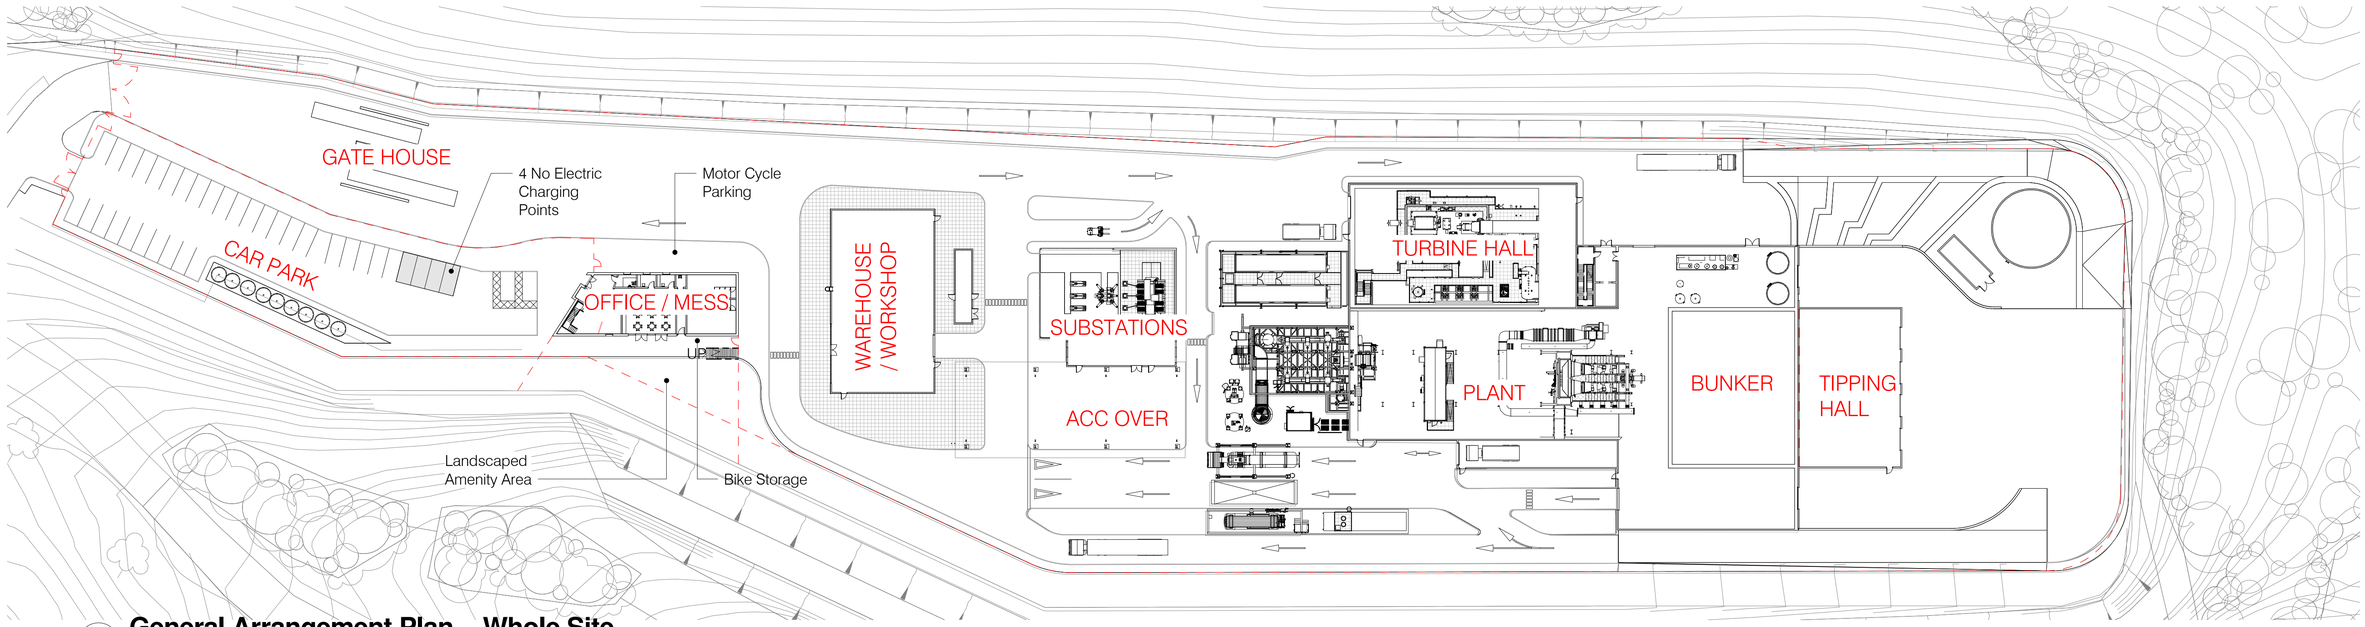

1 General Arrangement Plan - Whole Site

1 : 500

KEY

2.4m Security Fence and Gates

Client :
Broad Energy

Project :
Buttington Quarry EfW

Project No. : 3411-01
Drawing No. : 0202

Drawing Title :
BUT-RCA-00-ZZ-DR-A-0202-General_Arrangement_Plan S1 P7
[Project Code] [Originator] [Volume Div.] [Level Div.] [File Type] [Role] [File Number] [File Description] [Suitability.] [Rev.]

Sheffield Studio | 3 Vincent House | Solly Street | Sheffield | S1 4BB | 0114 273 7050
www.racecottam.com
RACE COTTAM ASSOCIATES


© This drawing is the copyright of Race Cottam Associates Ltd. Do not scale from this drawing.

Graphical Scale 1:200

0 1 2 3 4 5 10 15 20m

Drawn by : NS		Date : 10.06.2019		Scale : 1 : 200 @ A1		
Status	Preliminary	Presentation	Tender	Construction	Last Issue	
Date :		10.06.19				
Approved by :		DS				

Revision		Date	Drawn	Approved
P1	First Issue	10.06.19	NS	DJS
P2	Increased height of boiler hall and increased length and height of turbine hall	03.04.2020	AG	DS
P3	Acoustic Shroud Added	07.07.20	ST	DS

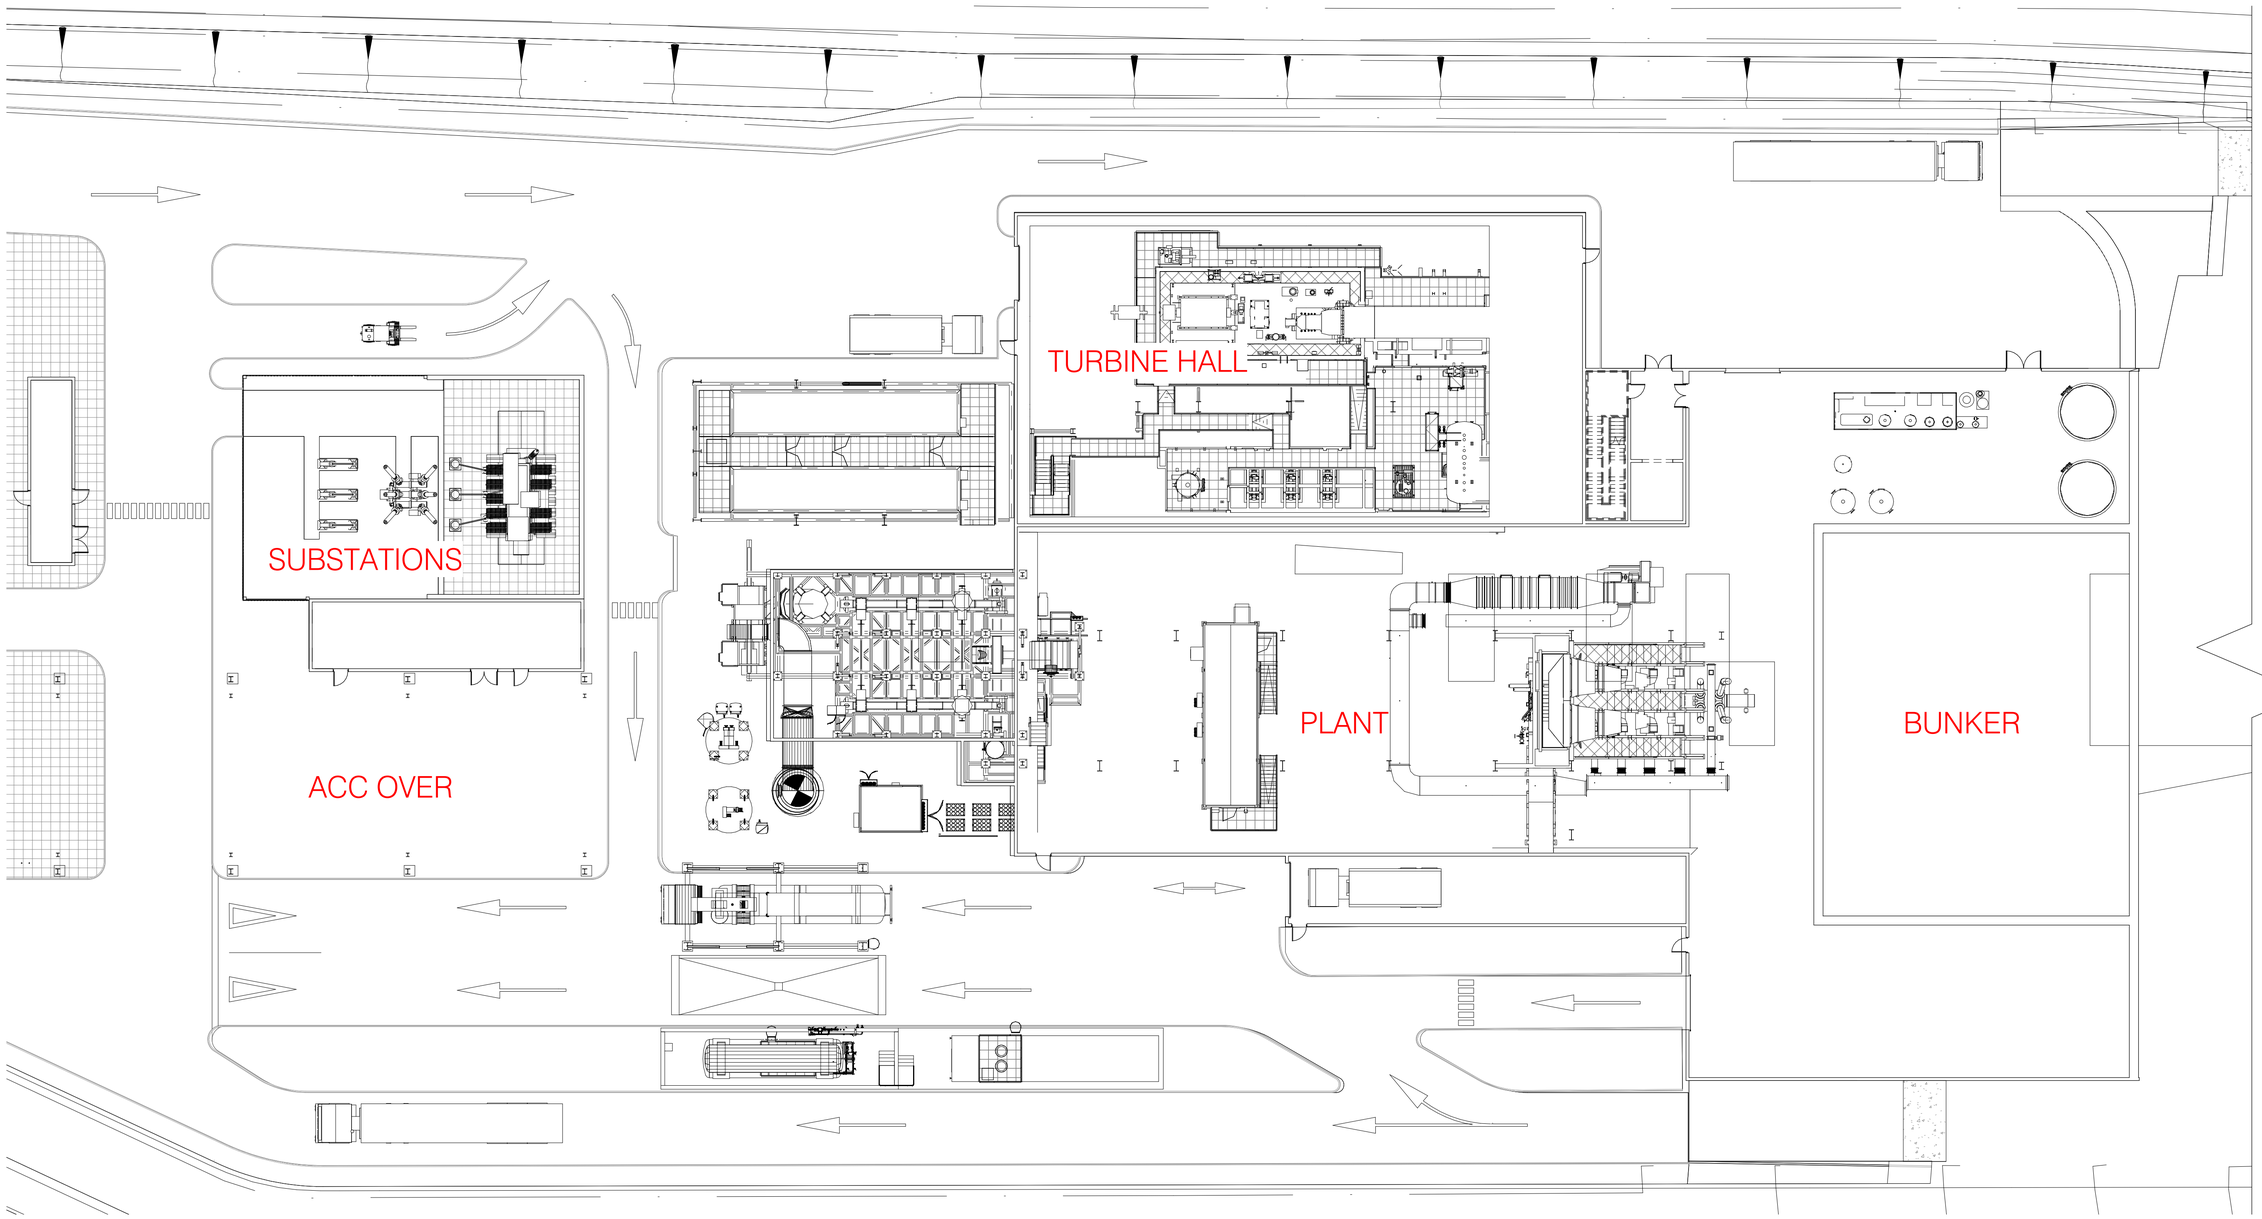

1 Level 00 GA Plan

1 : 200

Client :
Broad Energy

Project :
Buttington Quarry EfW

Project No. : 3411-01
Drawing No. : 0205

Drawing Title :
BUT-RCA-00-00-DR-A-0205-Level_00m_GA_Plan- S1 P3
[Project Code] [Originator] [Volume Div.] [Level Div.] [File Type] [Role] [File Number] [File Description] [Suitability.] [Rev.]

Sheffield Studio | 3 Vincent House | Solly Street | Sheffield | S1 4BB | 0114 273 7050
www.racecottam.com

RACE COTTAM ASSOCIATES


© This drawing is the copyright of Race Cottam Associates Ltd. Do not scale from this drawing.

Graphical Scale 1:200

0 1 2 3 4 5 10 15 20m

Drawn by : NS			Date : 10.06.2019		Scale : 1 : 200 @ A1		
Status	Preliminary		Presentation	Tender	Construction	Last Issue	
Date :			10.06.19				
Approved by :			DS				

Revision		Date	Drawn	Approved
P1	First Issue	10.06.19	NS	DJS
P2	Increased height of boiler hall and increased length and height of turbine hall	03.04.2020	AG	DS
P3	Acoustic Shroud Added	07.07.20	ST	DS

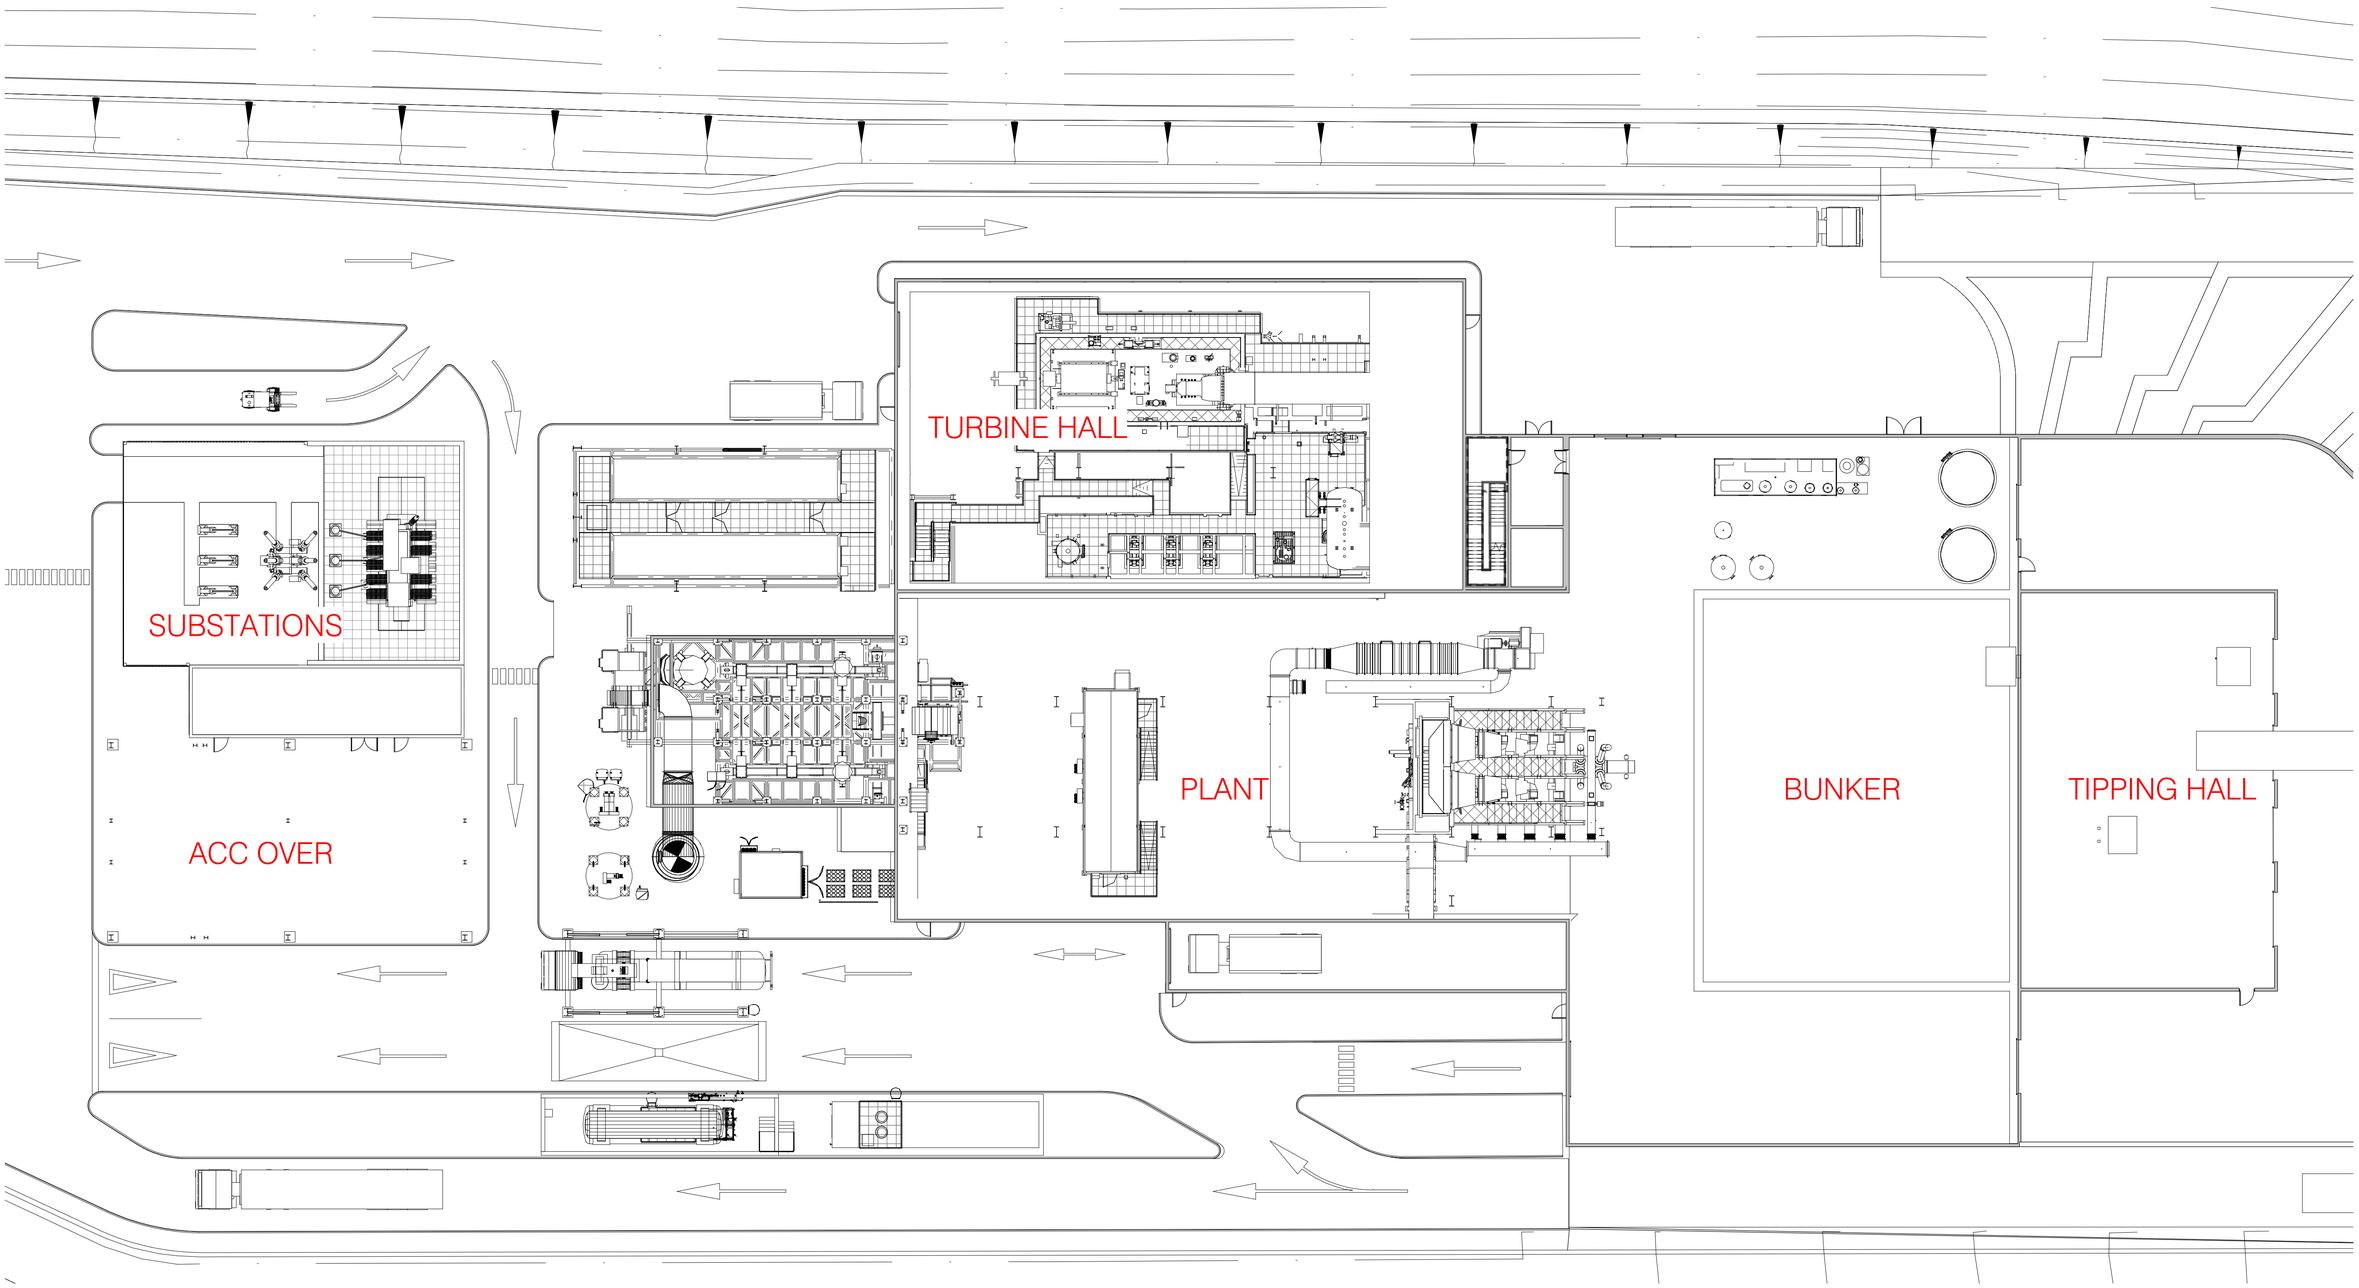

1 7.5m Level GA Plan

1 : 200

Client :
Broad Energy

Project :
Buttington Quarry EfW

Project No. : 3411-01
Drawing No. : 0206

Drawing Title :
BUT-RCA-00-07-DR-A-0206-Level_7.5m_GA_Plan- S1 P3

[Project Code] [Originator] [Volume Div.] [Level Div.] [File Type] [Role] [File Number] [File Description] [Suitability.] [Rev.]

Sheffield Studio | 3 Vincent House | Solly Street | Sheffield | S1 4BB | 0114 273 7050
www.racecottam.com

RACE COTTAM ASSOCIATES


© This drawing is the copyright of Race Cottam Associates Ltd. Do not scale from this drawing.

Graphical Scale 1:200

0 1 2 3 4 5 10 15 20m

Drawn by : NS		Date : 10.06.2019		Scale : 1 : 200 @ A1		
Status	Preliminary	Presentation	Tender	Construction	Last Issue	
Date :		10.06.19				
Approved by :		DS				

Revision		Date	Drawn	Approved
P1	First Issue	10.06.19	NS	DJS
P2	Increased height of boiler hall and increased length and height of turbine hall	03.04.2020	AG	DS
P3	Acoustic Shroud Added	07.07.20	ST	DS

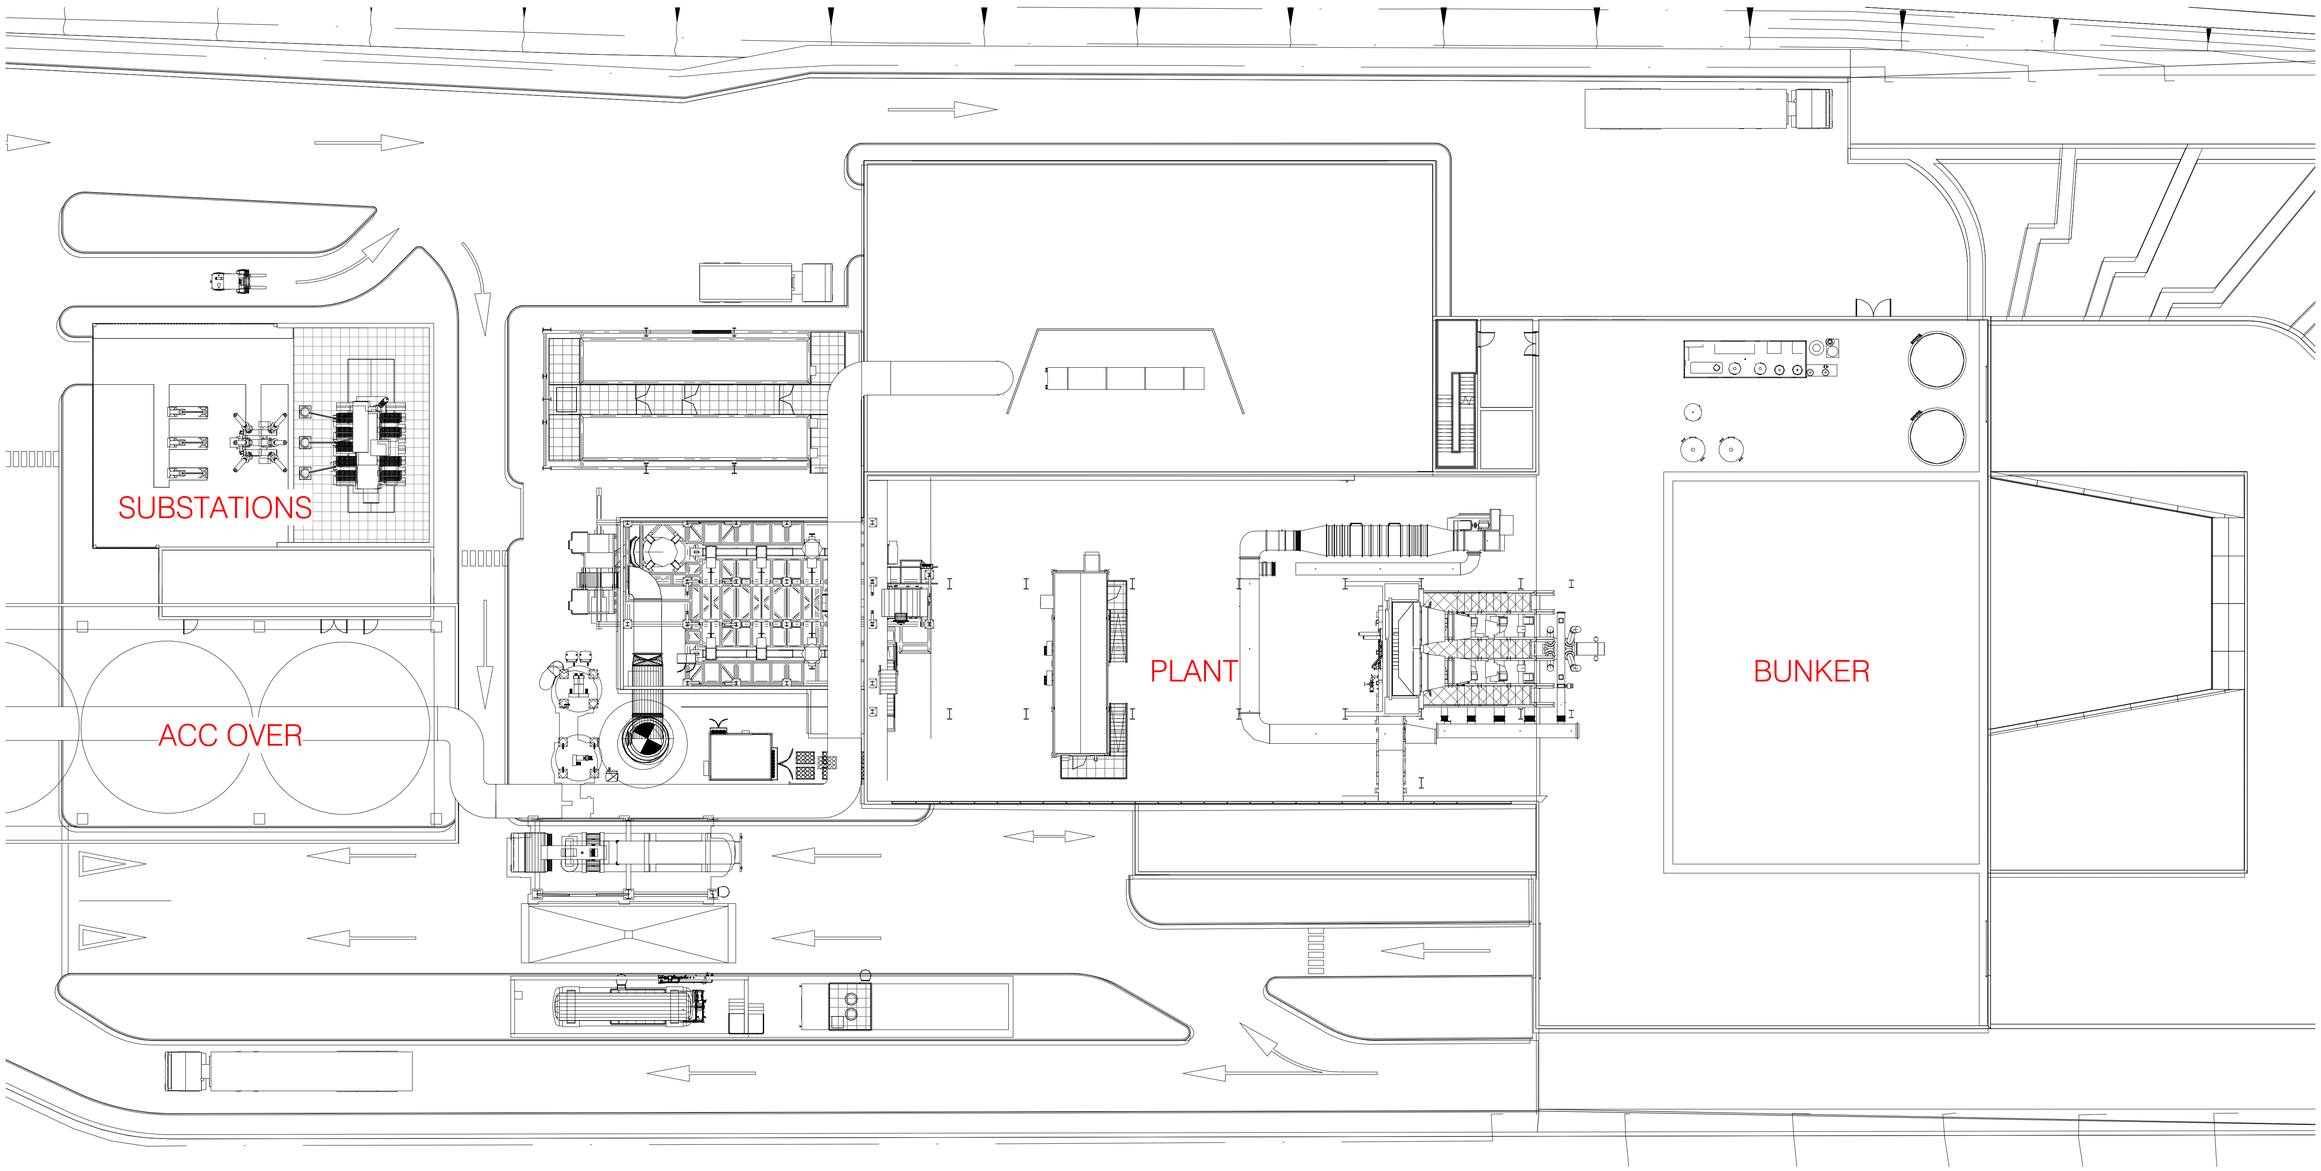

1 22m Level GA Plan

1 : 200

Client :
Broad Energy

Project :
Buttington Quarry EfW

Project No. : 3411-01

Drawing No. : 0207

Drawing Title :
BUT-RCA-00-22-DR-A-0207-Level_22m_GA_Plan- S1 P3

[Project Code] [Originator] [Volume Div.] [Level Div.] [File Type] [Role] [File Number] [File Description] [Suitability.] [Rev.]

Sheffield Studio | 3 Vincent House | Solly Street | Sheffield | S1 4BB | 0114 273 7050

www.racecottam.com

RACE COTTAM ASSOCIATES


© This drawing is the copyright of Race Cottam Associates Ltd. Do not scale from this drawing.

Graphical Scale 1:200

0 1 2 3 4 5 10 15 20m

Drawn by : NS			Date : 10.06.2019		Scale : 1 : 200 @ A1		
Status	Preliminary		Presentation	Tender	Construction	Last Issue	
Date :			10.06.19				
Approved by :			DS				

Revision		Date	Drawn	Approved
P1	First Issue	10.06.19	NS	DJS
P2	Acoustic Shroud Added	07.07.20	ST	DS

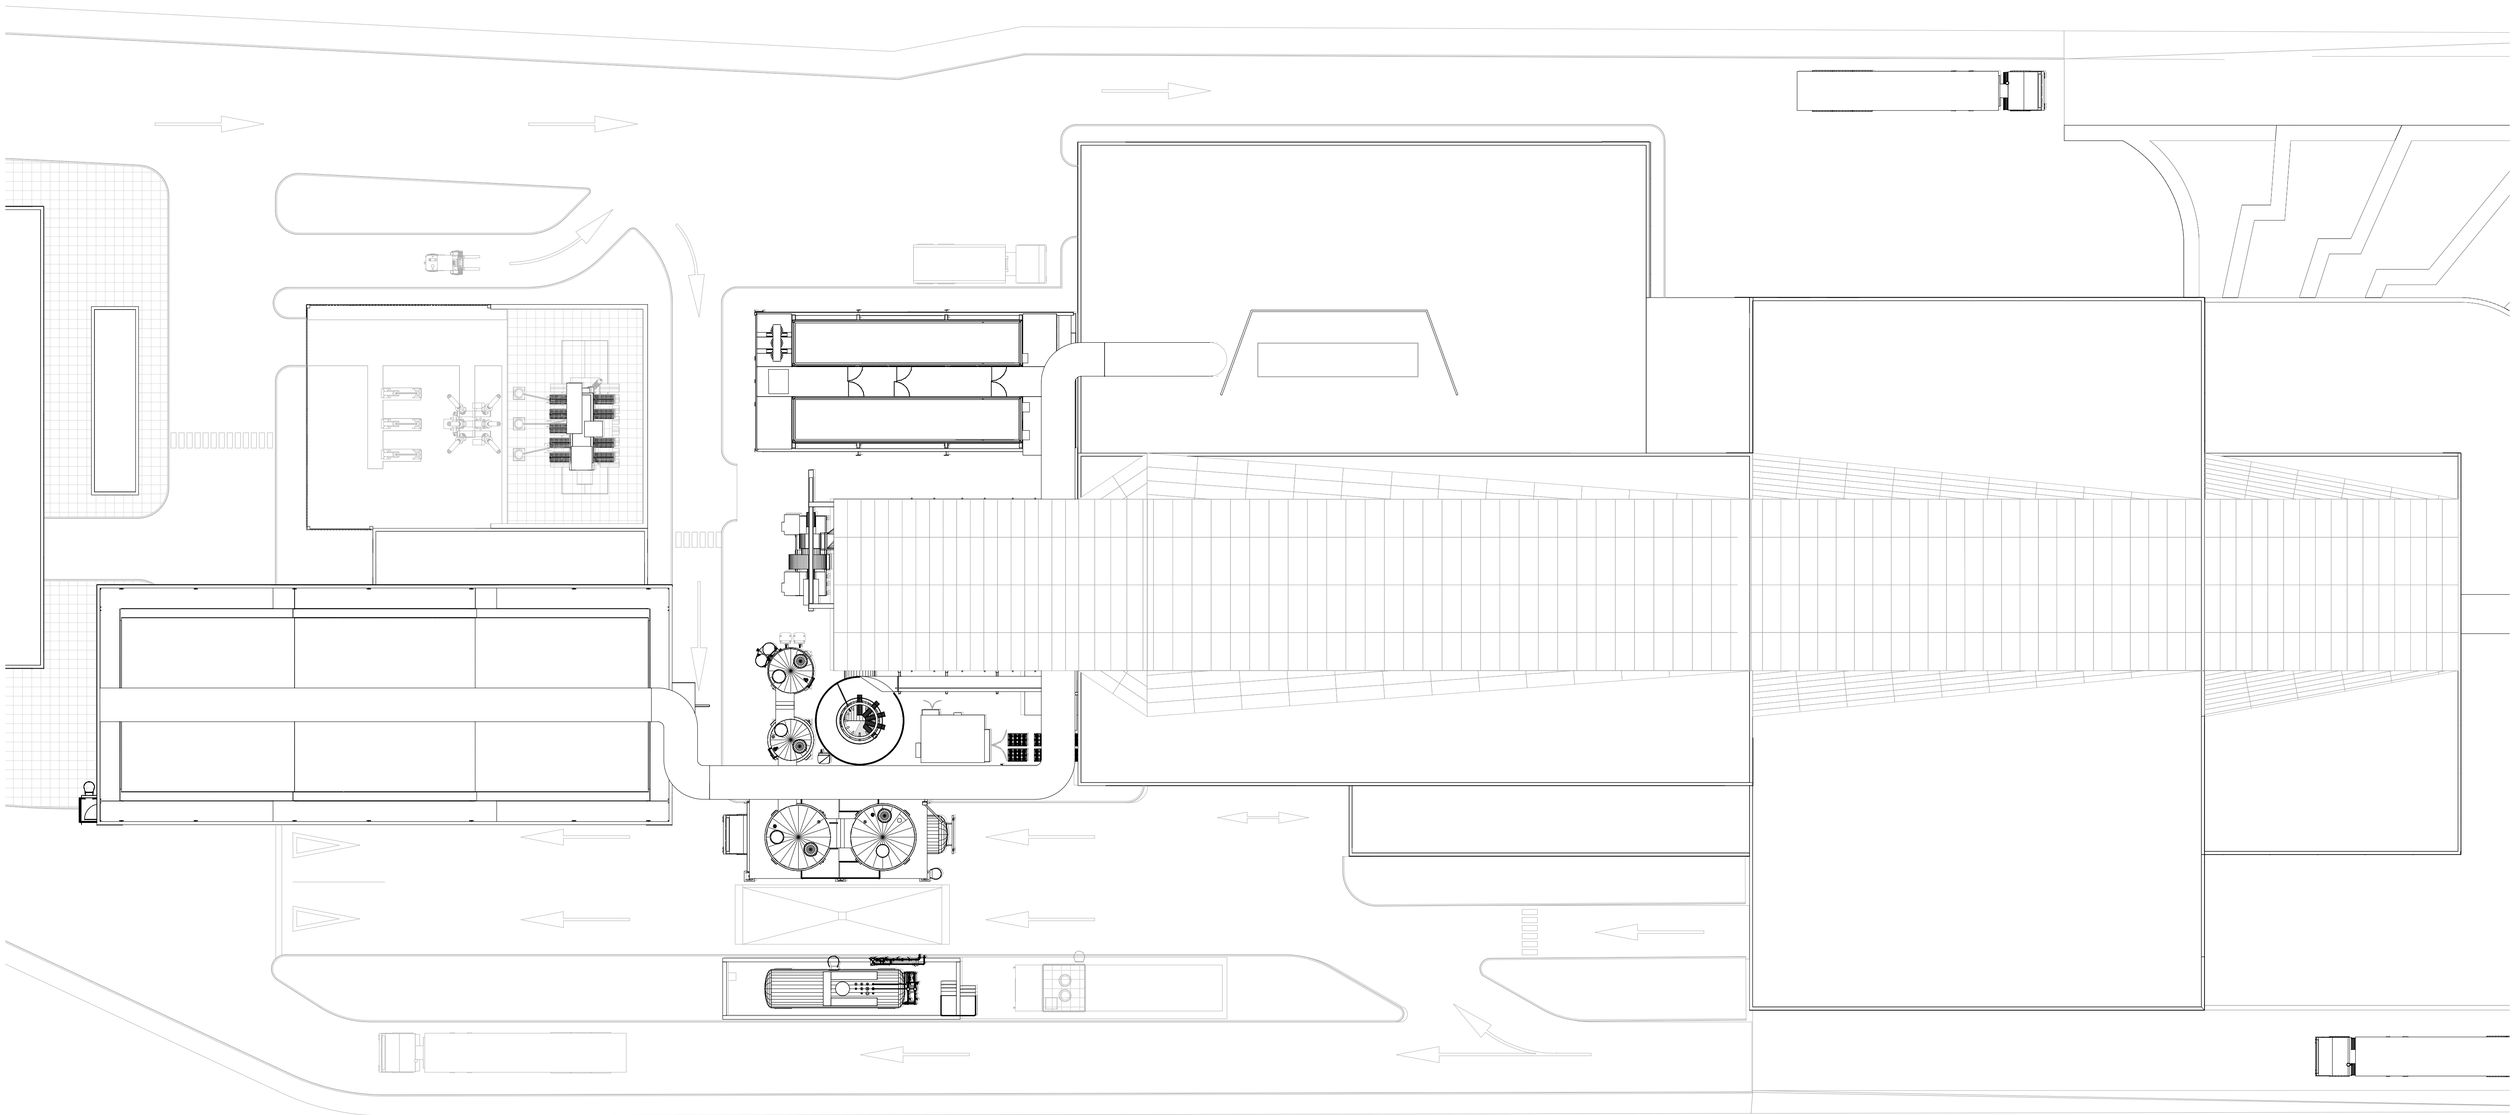

1 GA Roof Plan
1 : 200

Client :
Broad Energy

Project :
Buttington Quarry EfW

Project No. : 3411-01
Drawing No. : 0208
Drawing Title :
BUT-RCA-00-RF-DR-A-0208-Roof_GA_Plan- S1 P2
[Project Code] [Originator] [Volume Div.] [Level Div.] [File Type] [Role] [File Number] [File Description] [Suitability.] [Rev.]

Sheffield Studio | 3 Vincent House | Solly Street | Sheffield | S1 4BB | 0114 273 7050
www.racecottam.com
RACE COTTAM ASSOCIATES

© This drawing is the copyright of Race Cottam Associates Ltd. Do not scale from this drawing.

Graphical Scale 1:500


0 1 2 3 4 5 10 15 20 25 30 35 40 45 50 55 60m

Drawn by : MDO		Date : 04.04.2017		Scale : As indicated @ A1		
Status	Preliminary	Presentation	Tender	Construction	Last Issue	
Date :	04.04.17					
Approved by :	MDO					


Revision		Date	Drawn	Approved
P1	First Issue	04.04.17	MDO	MDO
P2	Building envelope developed follwing HZI layouts.	12.05.17	NS	MDO
P3	Envelope adjusted to suit design discussions.	01.06.17	MDO	MDO
P4	Main EfW stair modelled	09.06.17	MDO	DJS
P5	ACC moved to above workshop.	15.06.17	MDO	DJS
P6	ACC relocated, adjacent building and layout adjusted to suit.	02.08.17	MDO	DJS
P7	Topography amended, external landscape and fewatures added, stack reduced to +70m, enclosure to FGT added.	07.06.18	MDO	DJS
P8	Roof overhangs and parapet lines amended to show curved form.	08.06.18	MDO	DJS
P9	Added curtain panel facade	13.06.19	AG	DJS
P10	Increased height of boiler hall and increased length and height of turbine hall	03.04.20	AG	DJS
P11	Acoustic Shroud Added	07.07.20	ST	DJS
P12	Cladding Panel Colours Added	20.07.20	ST	DJS
P13	Offices & Mess updated	06.09.20	MS	DJS




3 North East Elevation
1 : 500

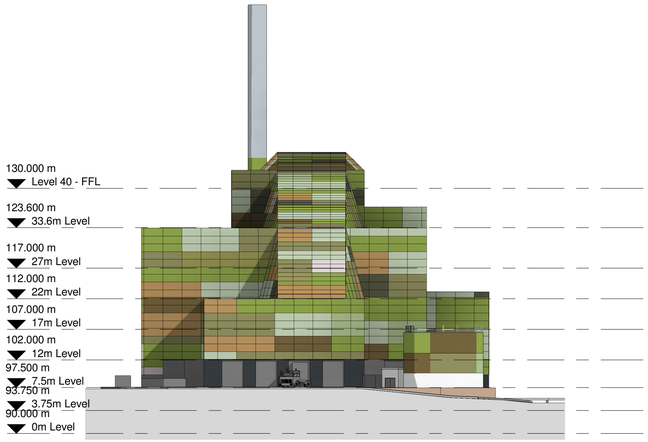

4 North West Elevation
1 : 500

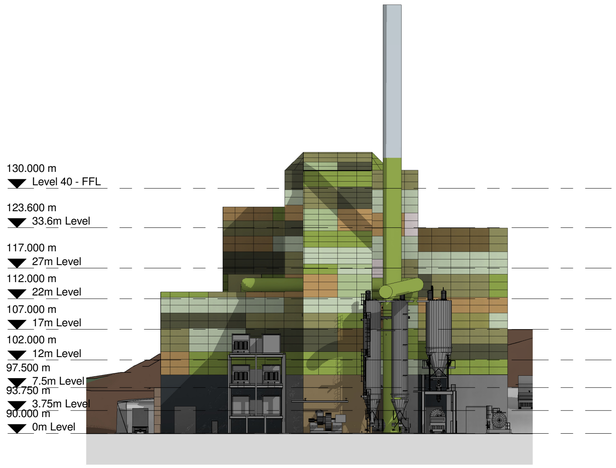

2 South West Elevation
1 : 500

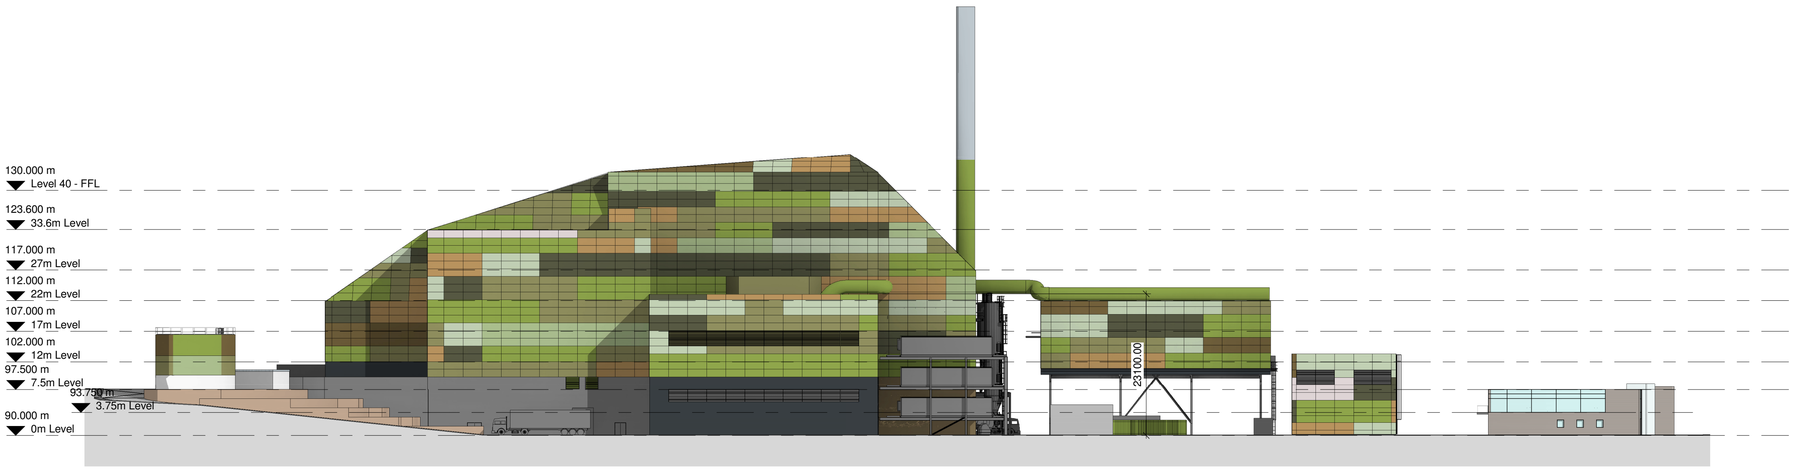

1 South East Elevation
1 : 500

Client :
Broad Energy

Project :
Buttington Quarry EfW

Project No. : 3411-01
Drawing No. : 0210
Drawing Title :
BUT-RCA-00-ZZ-DR-A-0210-Elevations S1 P13
[Project Code] [Originator] [Volume Div.] [Level Div.] [File Type] [Role] [File Number] [File Description] [Suitability.] [Rev.]

Sheffield Studio | 3 Vincent House | Solly Street | Sheffield | S1 4BB | 0114 273 7050
www.racecottam.com

RACE COTTAM ASSOCIATES


© This drawing is the copyright of Race Cottam Associates Ltd. Do not scale from this drawing.

Graphical Scale 1:200


0 1 2 3 4 5 10 15 20m

Drawn by : NS			Date : 13.03.2020			Scale : As indicated @ A1	
Status	Preliminary	Presentation	Tender	Construction	Last Issue		
Date :	13.03.20						
Approved by :	DS						


Revision		Date	Drawn	Approved
P1	First Issue	13.03.20	NS	DJS
P2	Increased height of boiler hall and increased length and height of turbine hall	03.04.20	AG	DJS
P3	Bunker level revised	06.09.20	MS	DJS
P4	Bunker Level Revised	08.09.20	MS	DJS

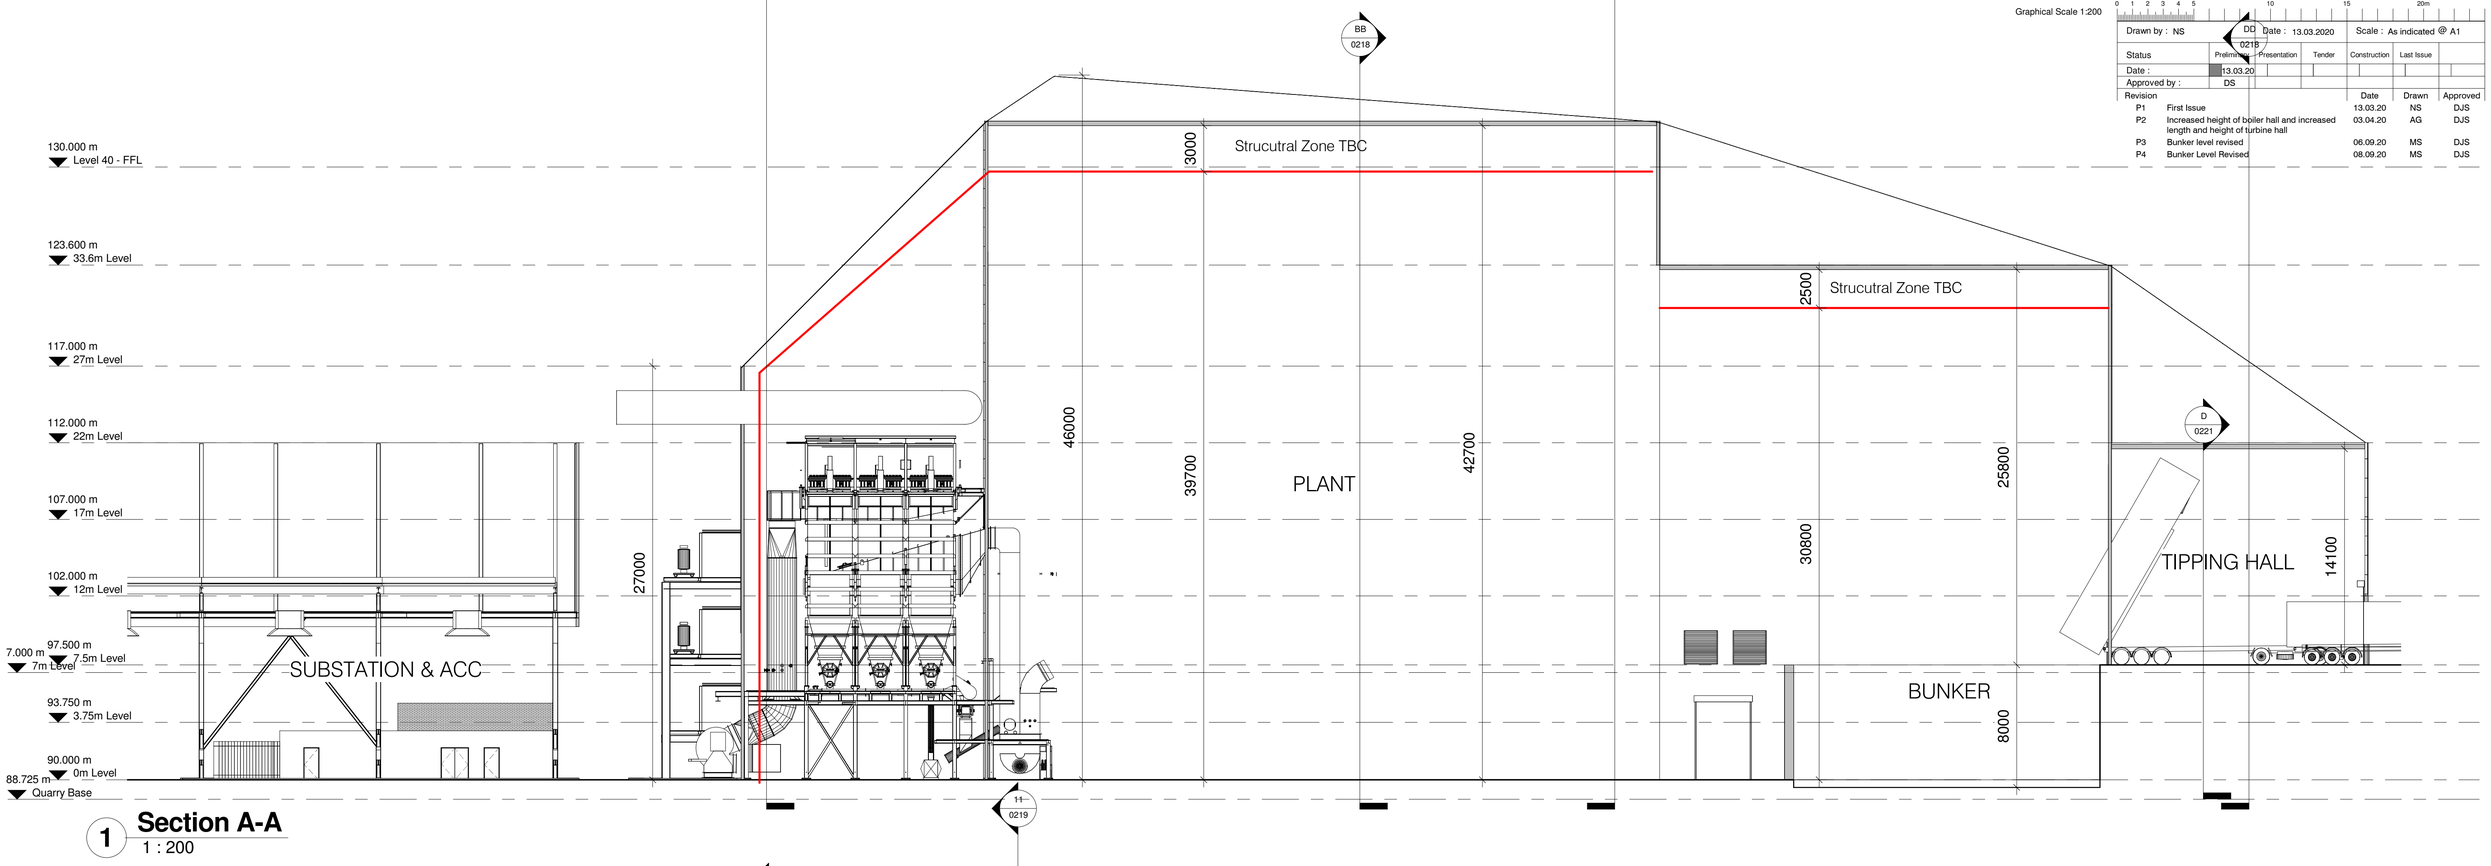

1 Section A-A
1 : 200

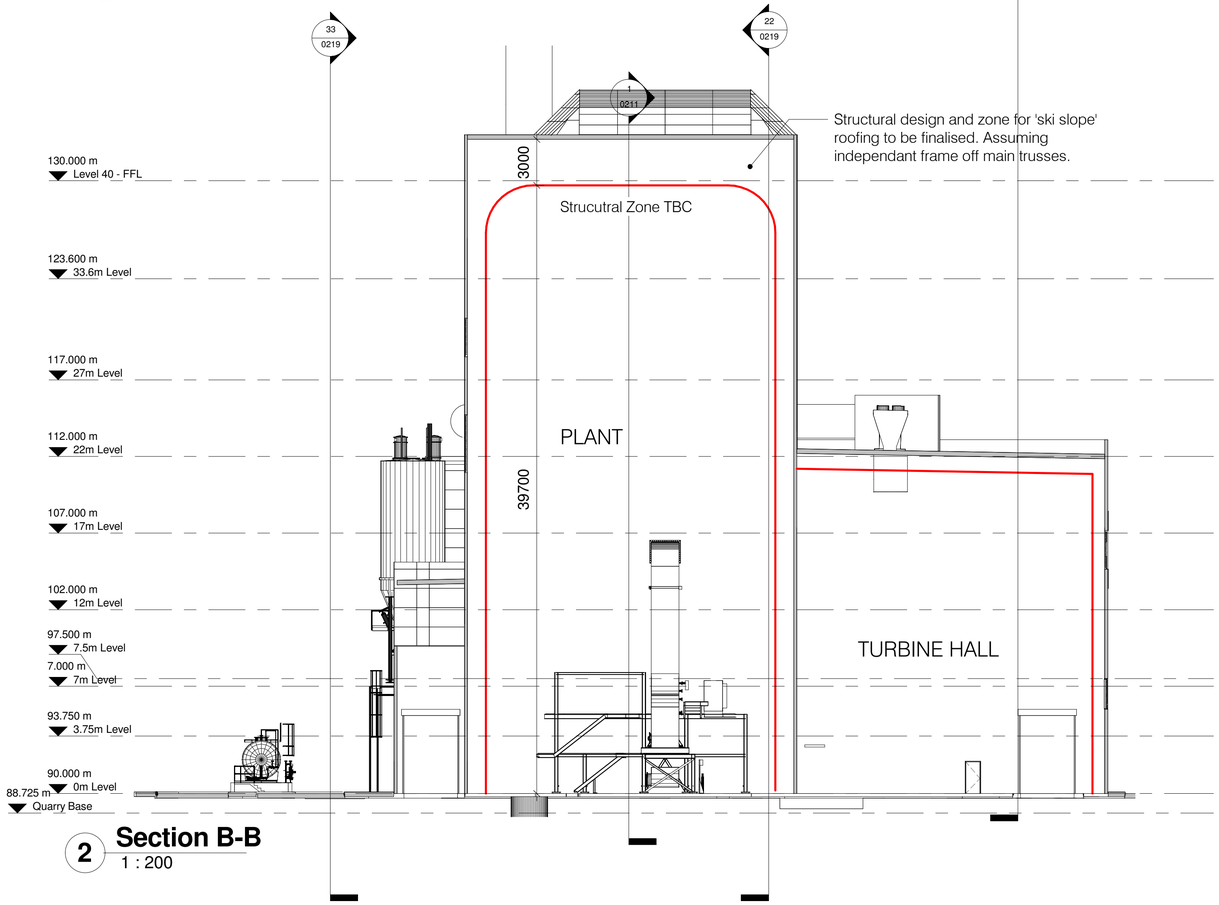

2 Section B-B
1 : 200

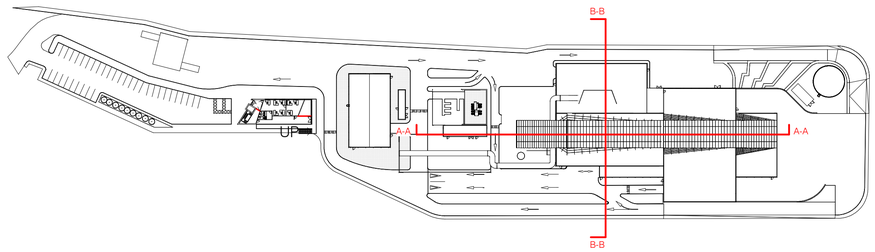


Client :
Broad Energy

Project :
Buttington Quarry EfW


Project No. : 3411-01
Drawing No. : 0211
Drawing Title :
BUT-RCA-00-ZZ-DR-A-0211-GA_Building_Sections- S1 P4
[Project Code] [Originator] [Volume Div.] [Level Div.] [File Type] [Role] [File Number] [File Description] [Suitability.] [Rev.]

Sheffield Studio | 3 Vincent House | Solly Street | Sheffield | S1 4BB | 0114 273 7050
www.racecottam.com
RACE COTTAM ASSOCIATES


© This drawing is the copyright of Race Cottam Associates Ltd. Do not scale from this drawing.

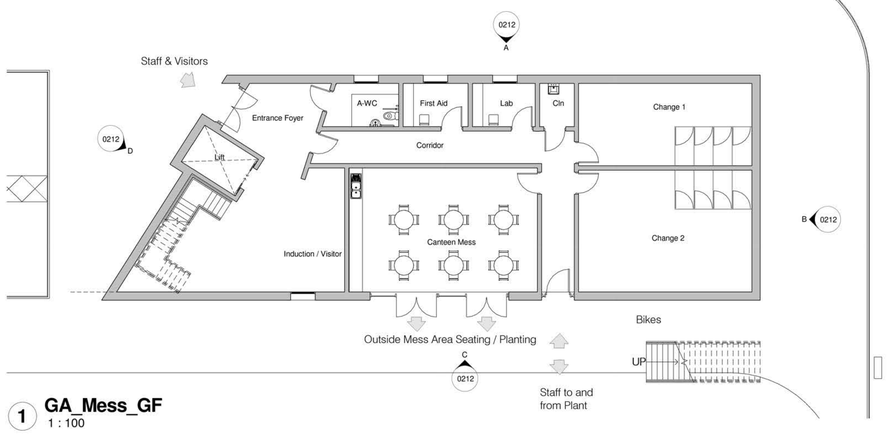

1 GA_Mess_GF
1 : 100

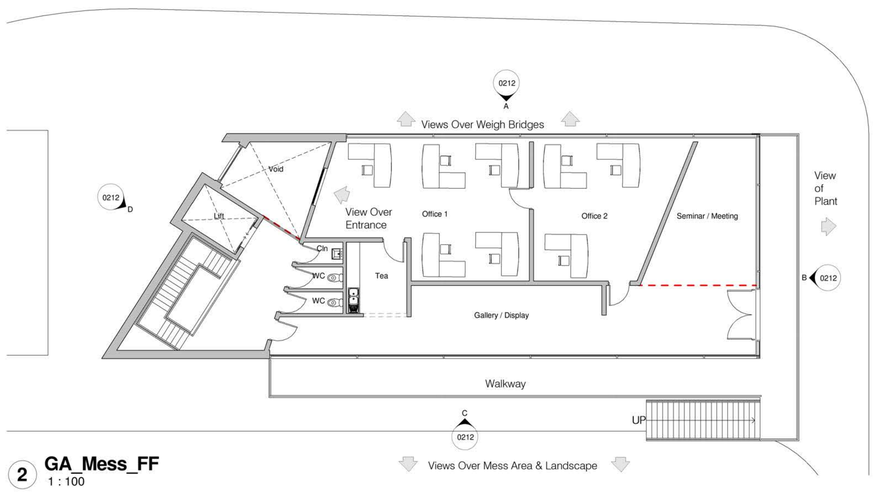


2 GA_Mess_FF
1 : 100

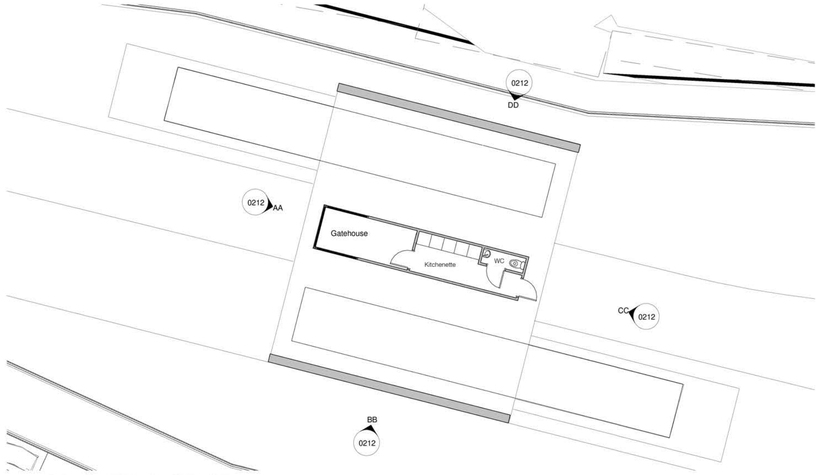


3 GA_GATEHOUSE_GF
1 : 100




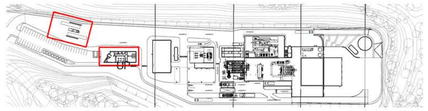


Site Key Plan - Mess & Gatehouse
1 : 2000

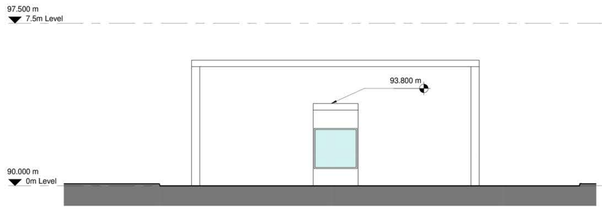

AA Elevation Gatehouse AA
1 : 100

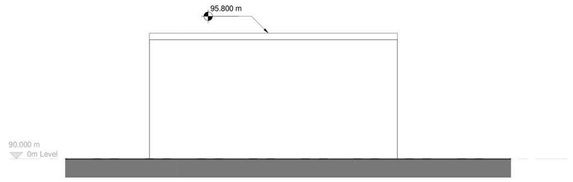


BB Elevation Gatehouse BB
1 : 100

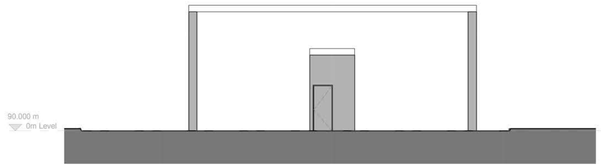


CC Elevation Gatehouse CC
1 : 100




DD Elevation Gatehouse DD
1 : 100

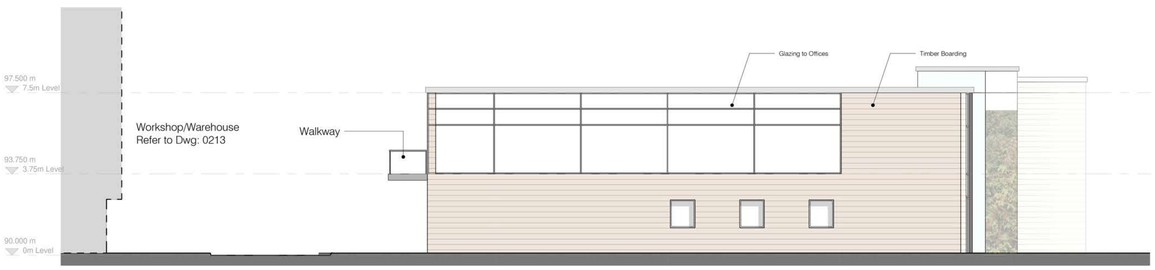


A Elevation Mess A
1 : 100

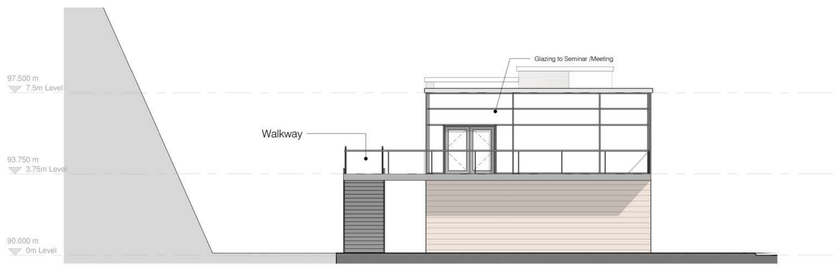

B Elevation Mess B
1 : 100

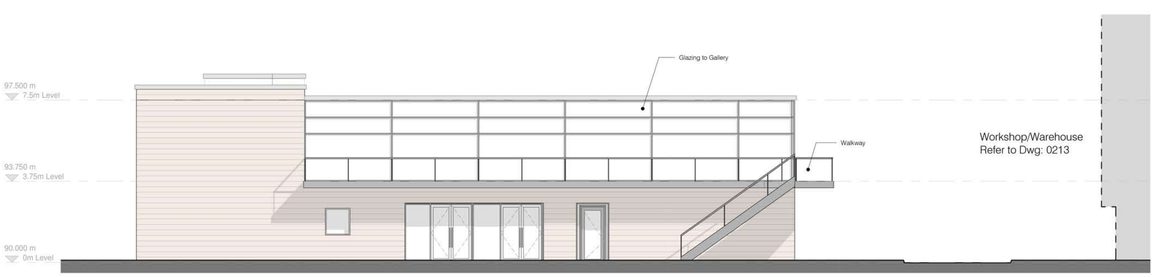

C Elevation Mess C
1 : 100

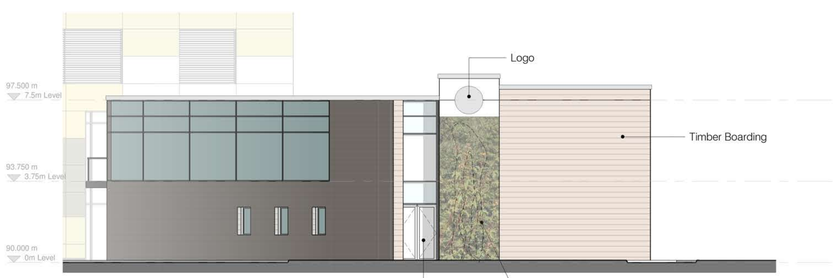

D Elevation Mess D
1 : 100

Client :
Broad Energy

Project :
Buttington Quarry EfW

Project No. : 3411-01
Drawing No. : 0212

Drawing
BUT-RCA-00-ZZ-DR-A-0212-GA_GateHouse_Office_Mess_Plans+ES1vations
[Project Code] [Originator] [Volume Div.] [Level Div.] [File Type] [Role] [File Number] [File Description] [Suitability] [Rev.]

Sheffield Studio | 1 East Parade | Sheffield | S1 2ET | 0114 273 7050
www.racecottam.com

RACE
COTTAM
ASSOCIATES


© This drawing is the copyright of Race Cottam Associates Ltd. Do not scale from this drawing.

Graphical Scale 1:200


0 1 2 3 4 5 10 15 20m

Drawn by : ST		Date : 10.06.20		Scale : As indicated @ A1		
Status	Preliminary	Presentation	Tender	Construction	Last Issue	
Date :		10.06.20				
Approved by :		DS				


Revision		Date	Drawn	Approved
P1	Issused For Planning	02.07.2020	ST	DS
P2	Cladding Panel Colours Added	20.07.20	ST	DJS

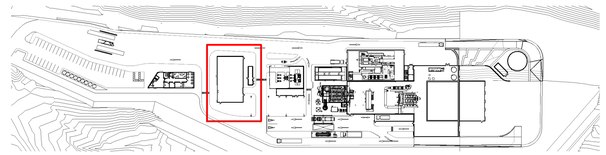


Site Key Plan - Workshop
1 : 2000

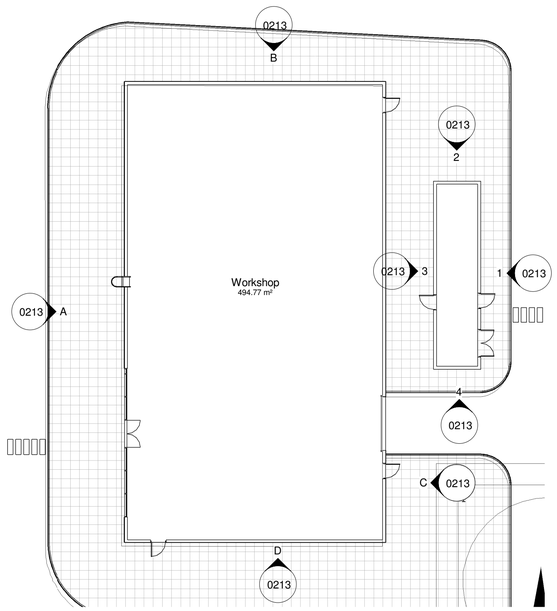


0 GA_WorkShop_GF
1 : 200

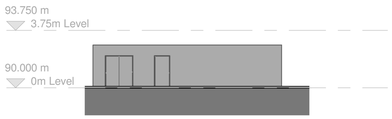


1 Elevation Workshop Substation 1
1 : 200

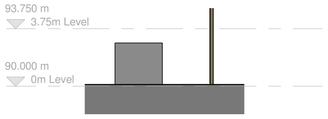

2 Elevation Workshop Substation 2
1 : 200

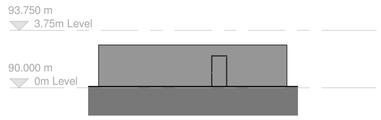

3 Elevation Workshop Substation 3
1 : 200

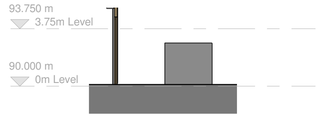


4 Elevation Workshop Substation 4
1 : 200


Cladding Panel Key

- Cladding Panel - In RAL 7008
- Cladding Panel - In RAL 6018
- Cladding Panel - In RAL 1024
- Cladding Panel - In RAL 1020
- Cladding Panel - In RAL 6019
- Cladding Panel - In RAL 6003
- Cladding Panel - In RAL 9002


Graphical display of colours may vary from product RAL. Colours should considered against visual montages prepaired by Bright & Associates.

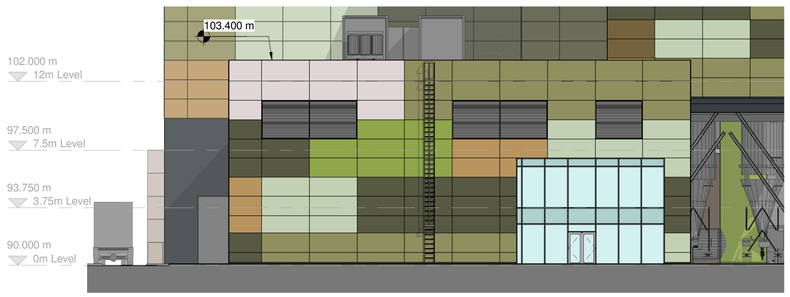


A Elevation Workshop A
1 : 200

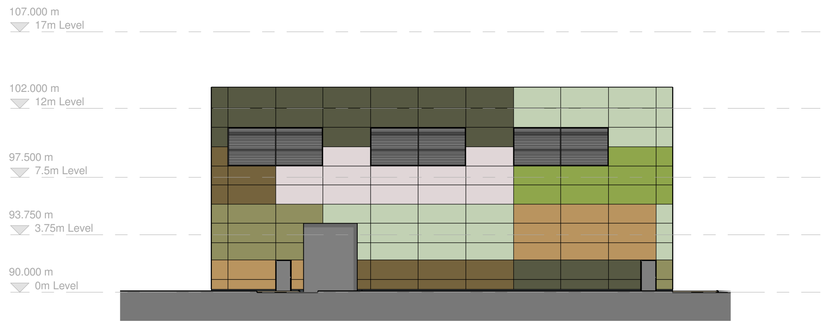

C Elevation Workshop D
1 : 200

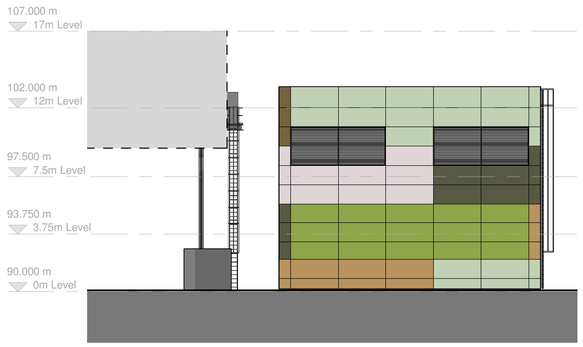

B Elevation Workshop B
1 : 200

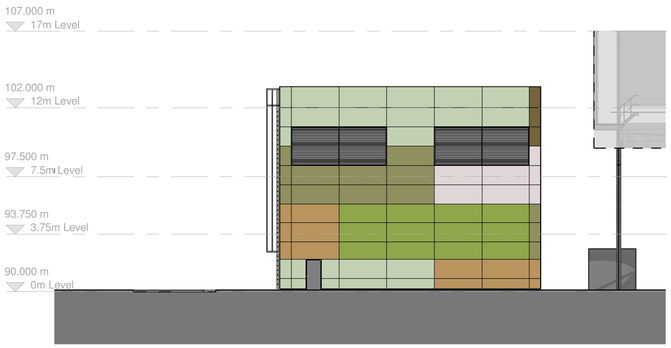

D Elevation Workshop E
1 : 200

Client :
Broad Energy

Project :
Buttington Quarry EfW

Project No. : 3411-01
Drawing No. : 0213

Drawing Title :
BUT-RCA-00-ZZ-DR-A-0213-GA_Workshop_Plans+Elevations S1 P2


[Project Code] [Originator] [Volume Div.] [Level Div.] [File Type] [Role] [File Number] [File Description] [Suitability.] [Rev.]

Sheffield Studio | 3 Vincent House | Solly Street | Sheffield | S1 4BB | 0114 273 7050


www.racecottam.com

RACE COTTAM ASSOCIATES


© This drawing is the copyright of Race Cottam Associates Ltd. Do not scale from this drawing.

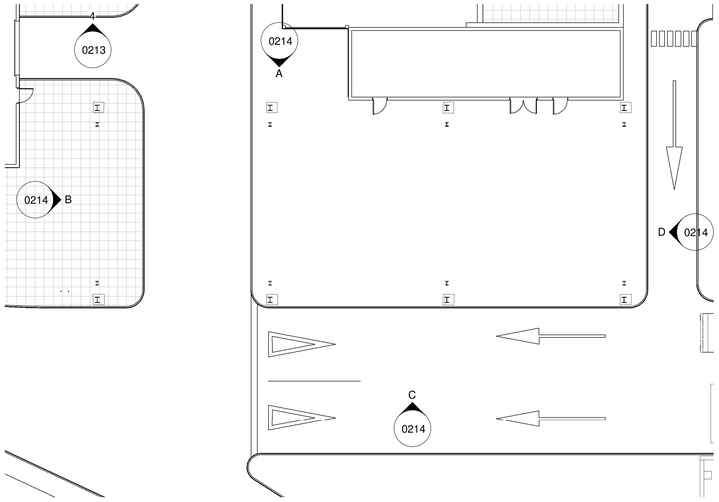


1 GA_Air Conditioning Plan_GF
1 : 200

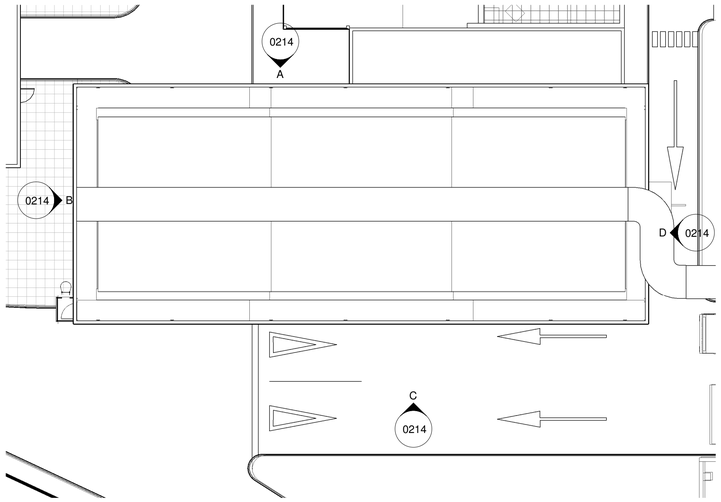


2 GA_Air Conditioning Plan_Roof Plan
1 : 200

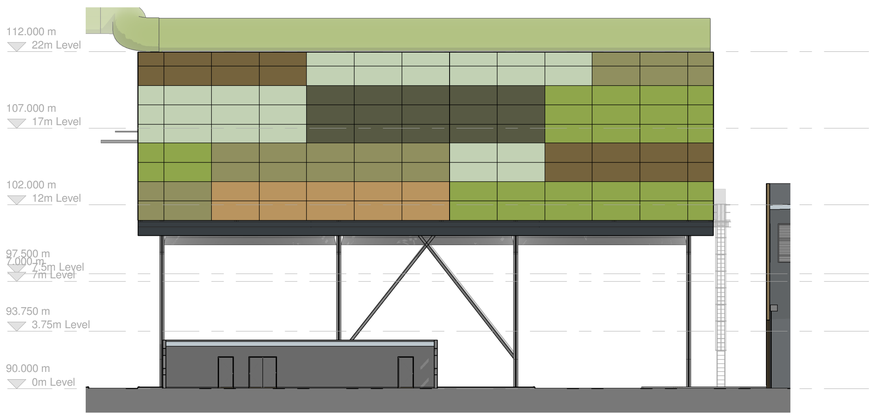


A Elevation ACC Over A
1 : 200

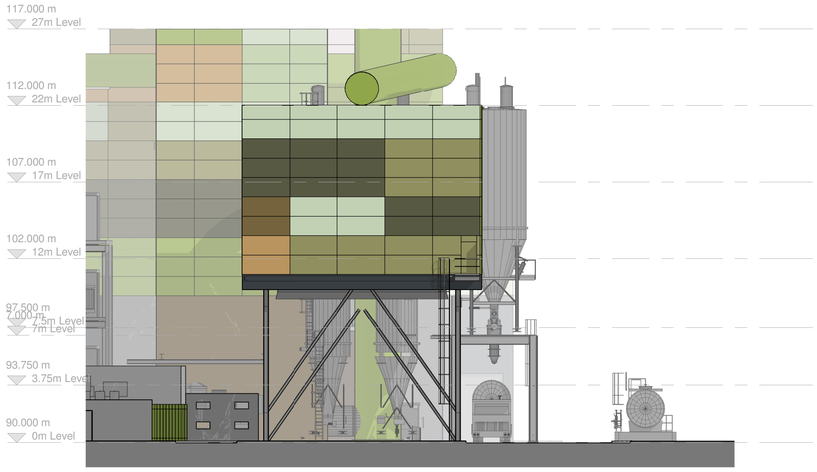


B Elevation ACC Over B
1 : 200

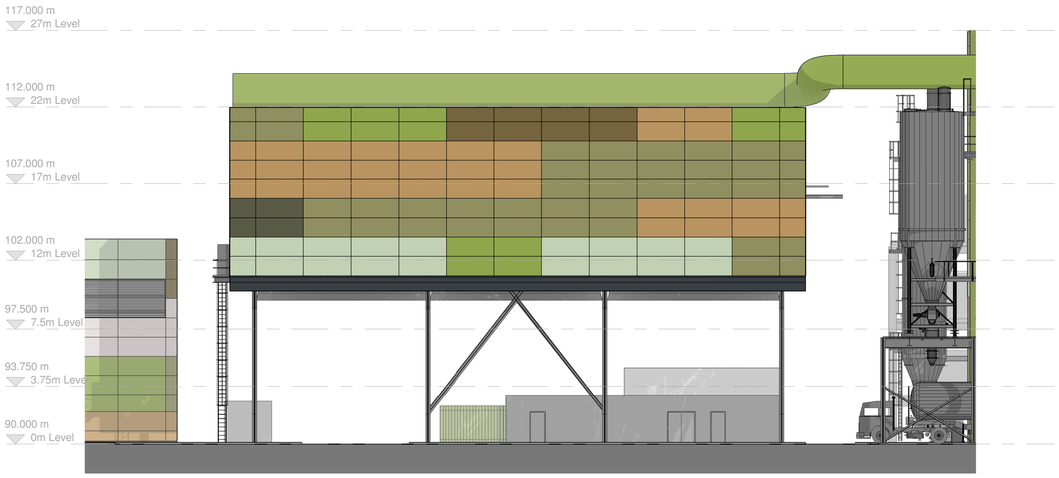

C Elevation ACC Over C
1 : 200

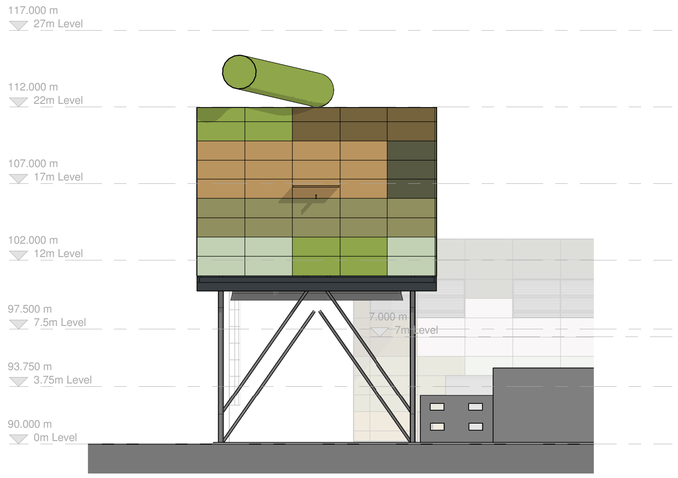

D Elevation ACC Over D
1 : 200

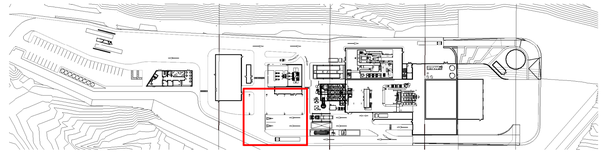

Site Key Plan - ACC Over
1 : 2000

Graphical Scale 1:200

0 1 2 3 4 5 10 15 20m

Drawn by : ST		Date : 10.06.20		Scale : As indicated @ A1		
Status	Preliminary	Presentation	Tender	Construction	Last Issue	
Date :		10.06.20				
Approved by :		DS				

Revision		Date	Drawn	Approved
P1	Issused For Planning	02.07.2020	ST	DS
P2	Cladding Panel Colours Added	20.07.20	ST	DJS

Client :
Broad Energy


Project :
Buttington Quarry EfW

Project No. : 3411-01
Drawing No. : 0214
Drawing Title :
BUT-RCA-00-ZZ-DR-A-0214-GA_ACC_Plans+Elevations P2
[Project Code] [Originator] [Volume Div.] [Level Div.] [File Type] [Role] [File Number] [File Description] [Suitability.] [Rev.]


Sheffield Studio | 3 Vincent House | Solly Street | Sheffield | S1 4BB | 0114 273 7050
www.racecottam.com
RACE COTTAM ASSOCIATES

© This drawing is the copyright of Race Cottam Associates Ltd. Do not scale from this drawing.

1 GA_0m Level Plan
1 : 200

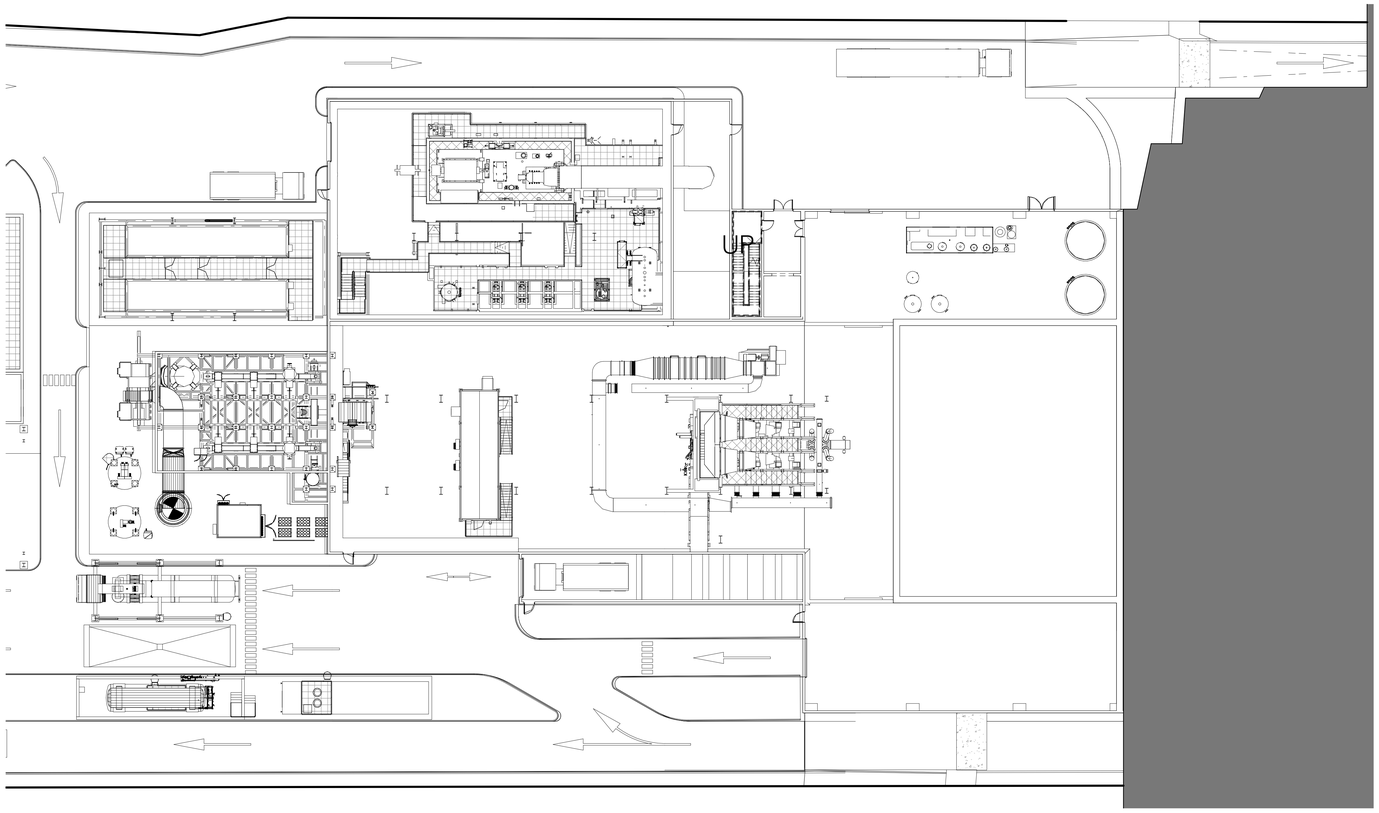


6 50m Level - Roof Plan
1 : 200

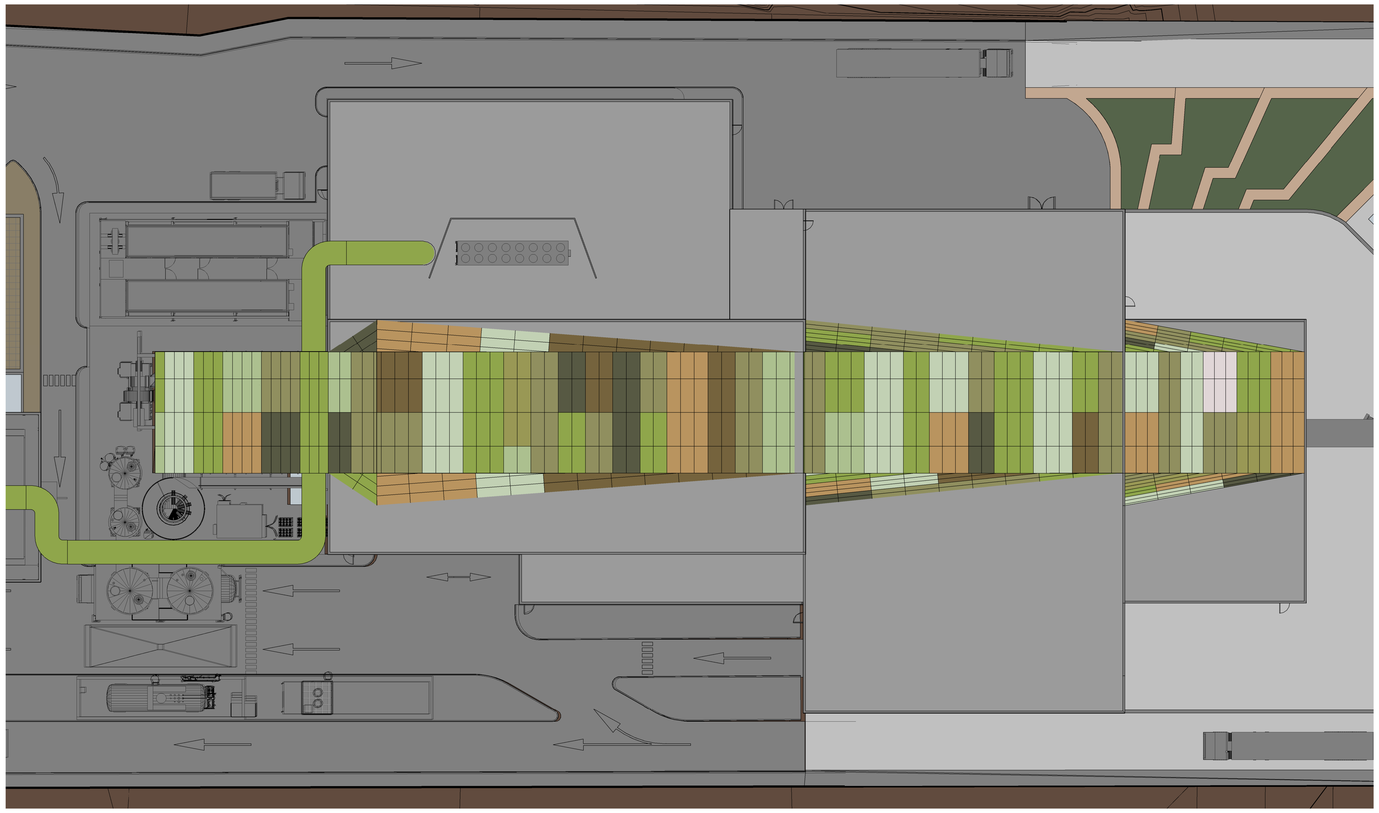

Graphical Scale 1:200 — 0 1 2 3 4 5 10 15 20m

Drawn by : ST			Date : 02.07.20		Scale : As indicated @ A0		
Status	Preliminary	Presentation	Tender	Construction	Last Issue		
Date :	02.07.20						
Approved by :	ST						

Revision		Date	Drawn	Approved
P1	Issued For Planning	02.07.2020	ST	DS
P2	Cladding Panel Colours Added	20.07.20	ST	DJS

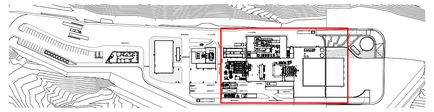

Site Key Plan - Turbine Hall Plan
1 : 2000

Client :
Broad Energy

Project :
Buttington Quarry EfW

Project No. : 3411-01
Drawing No. : 0215


Drawing
BUT-RCA-00-ZZ-DR-A-0215-GA_EFW&TurbineBuilding_Plans S1 P2
[Project Code] [Originator] [Volume Dis.] [Level Dis.] [File Type] [Role] [File Number] [File Description] [Suitability] [Rev.]

Sheffield Studio | 3 Vincent House | Solly Street | Sheffield | S1 4BB | 0114 273 7050


www.racecottam.com

RACE COTTAM ASSOCIATES

© This drawing is the copyright of Race Cottam Associates Ltd. Do not scale from this drawing.

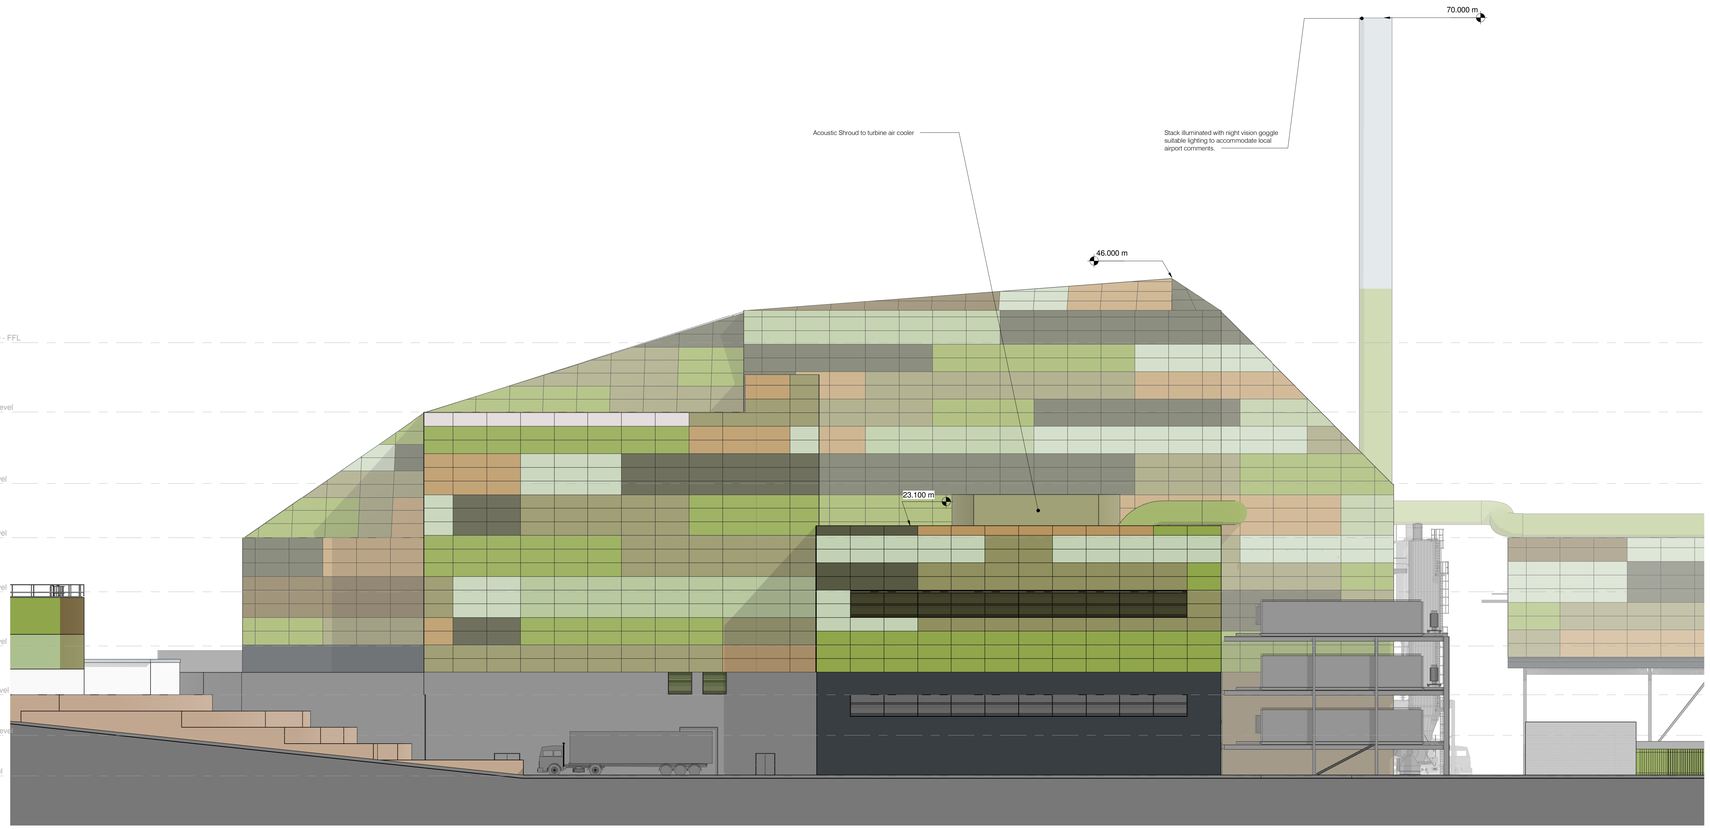

A **Elevation EFW&Turbine A**
1 : 200

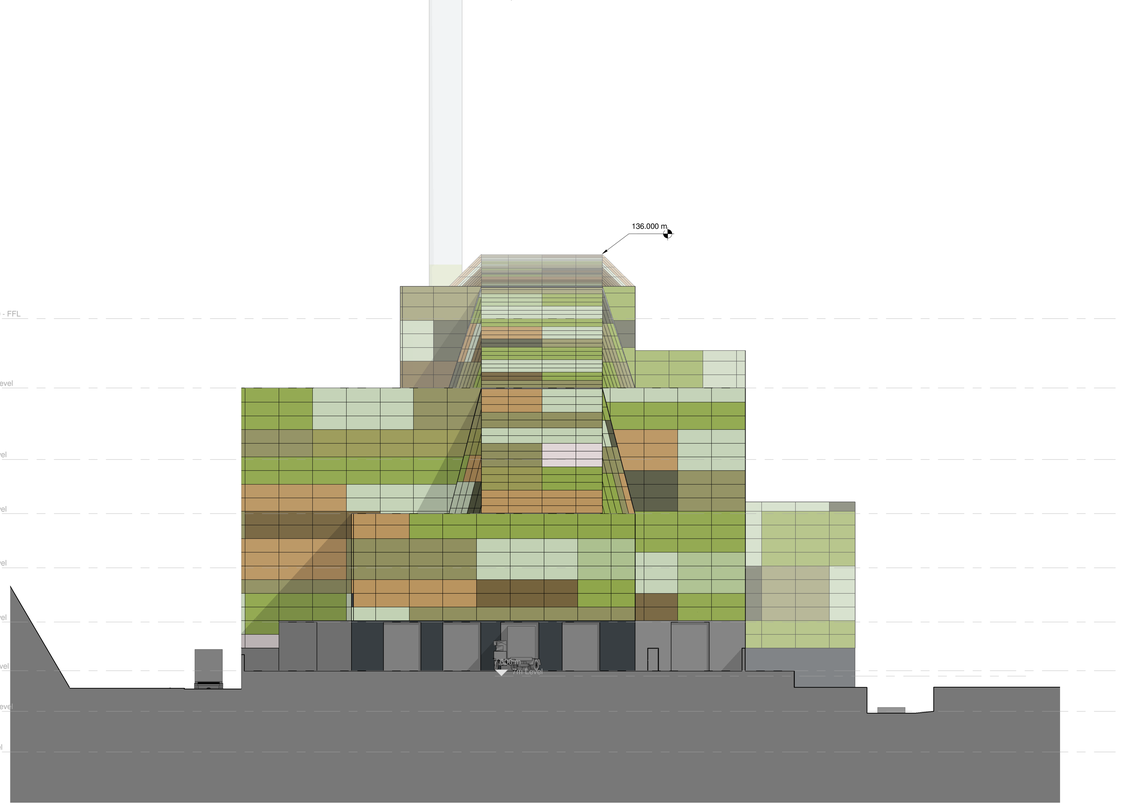


B **Elevation EFW&Turbine B**
1 : 200


Graphical Scale 1:200 0 1 2 3 4 5 10 15 20m

Drawn by : ST		Date : 10.06.20		Scale : As indicated @ A0		
Status	Preliminary	Presentation	Tender	Construction	Last Issue	
Date :		10.06.20				
Approved by :		DS				

Revision		Date	Drawn	Approved
P1	Issued For Planning	02.07.2020	ST	DS
P2	Acoustic Shroud Added	07.07.20	ST	DS
P3	Cladding Panel Colours Added	20.07.20	ST	DJS

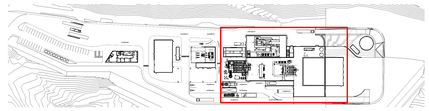

Site Key Plan - Turbine Hall Elevation 1
1 : 2000

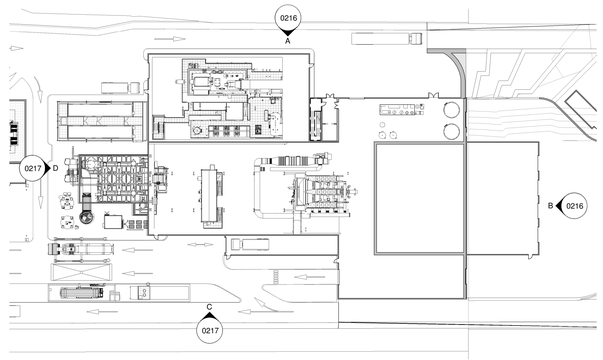

Turbine Hall Elevation Plan 1
1 : 500

Cladding Panel Key

- Cladding Panel - In RAL 7008
- Cladding Panel - In RAL 6018
- Cladding Panel - In RAL 1024
- Cladding Panel - In RAL 1020
- Cladding Panel - In RAL 6019
- Cladding Panel - In RAL 6003
- Cladding Panel - In RAL 9002

Graphical display of colours may vary from product RAL. Colours should considered against visual montages prepaired by Bright & Associates.


Client :
Broad Energy

Project :
Buttington Quarry EfW


Project No. : 3411-01
Drawing No. : 0216
Drawing
BUT-RCA-00-EL-DR-A-0216-GA_EFW&TurbineBuilding_Elevations S1 P3
1 of 2 Code| [Originator] [Volume Div.] [Level Div.] [File Type] [Role] [File Number] [File Description] [Suitability] [Rev.]

Sheffield Studio | 3 Vincent House | Solly Street | Sheffield | S1 4BB | 0114 273 7050
www.racecottam.com
RACE COTTAM ASSOCIATES

© This drawing is the copyright of Race Cottam Associates Ltd. Do not scale from this drawing.

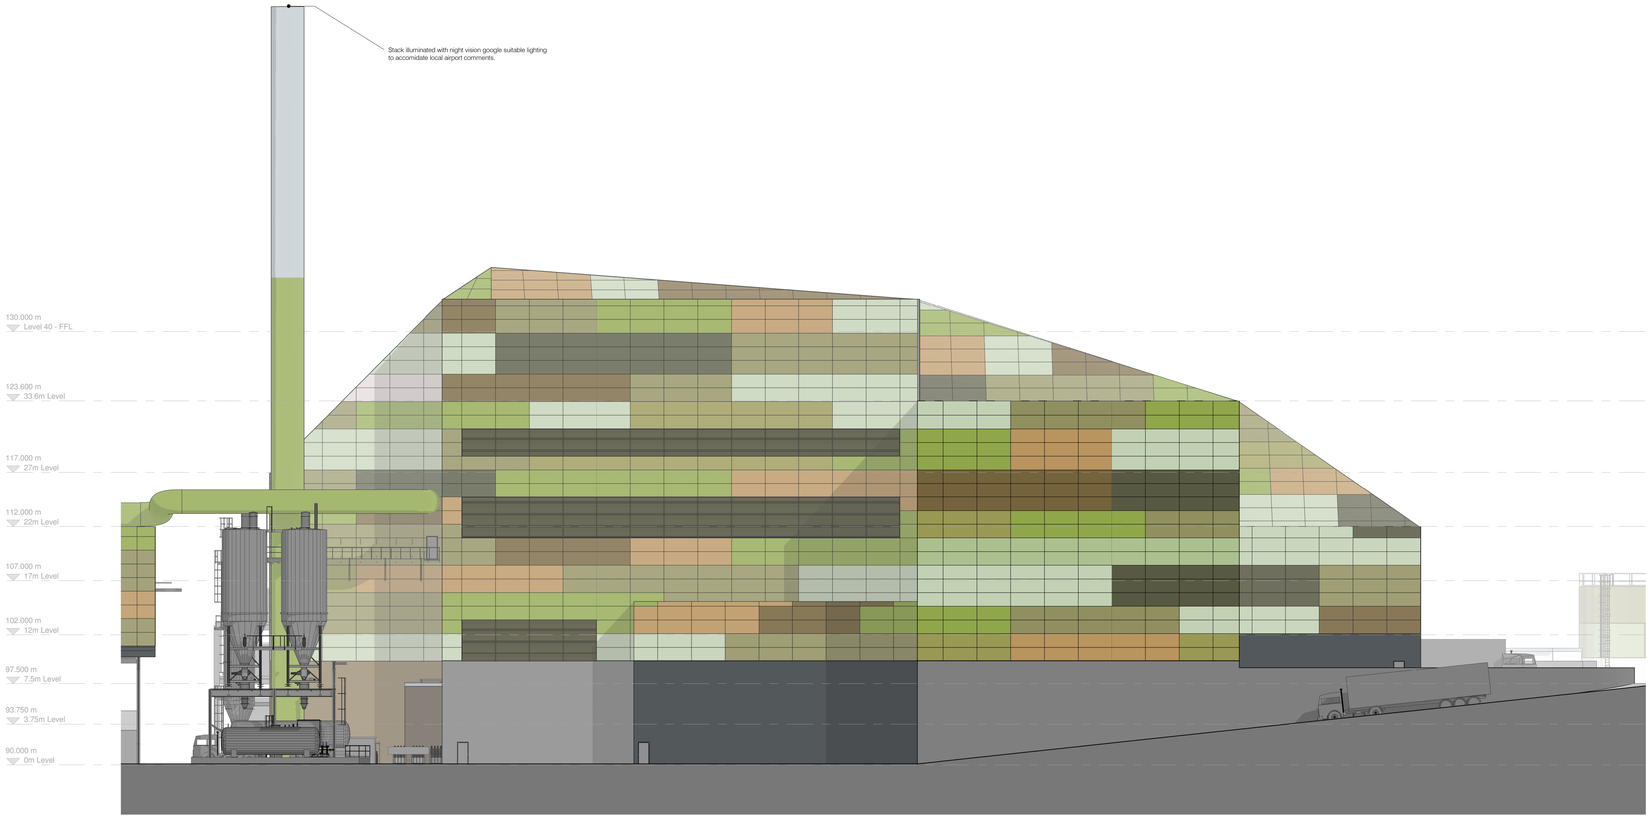

C **Elevation EFW&Turbine C**
1 : 200

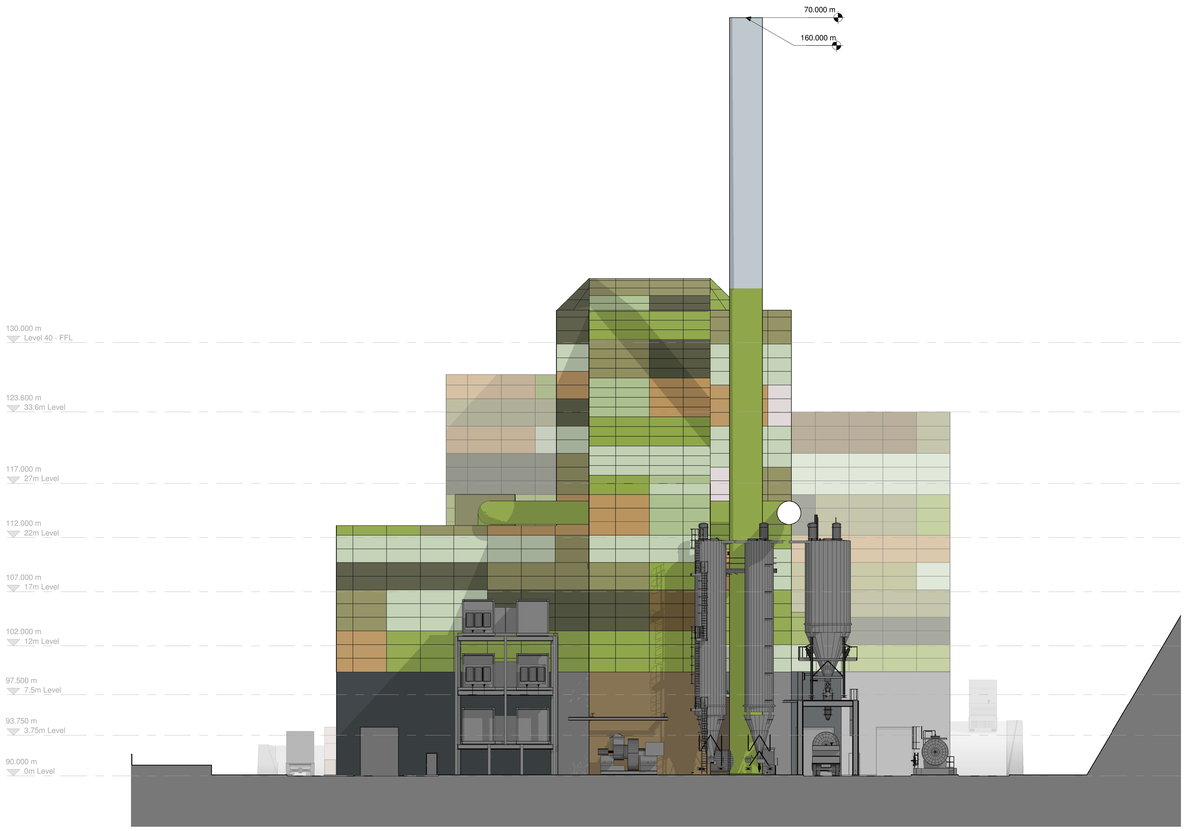


D **Elevation EFW&Turbine D**
1 : 200


Graphical Scale 1:200

Drawn by : ST			Date : 10.06.08			Scale : As indicated @ A0					
Status		Preliminary	Presentation	Tender		Construction	Last Issue				
Date :			10.06.08								
Approved by :			DS								

Revision		Date	Drawn	Approved
P1	Issued For Planning	02.07.2020	ST	DS
P2	Cladding Panel Colours Added	20.07.20	ST	DJS

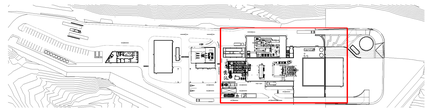

Site Key Plan - Turbine Hall Elevation 2
1 : 2000

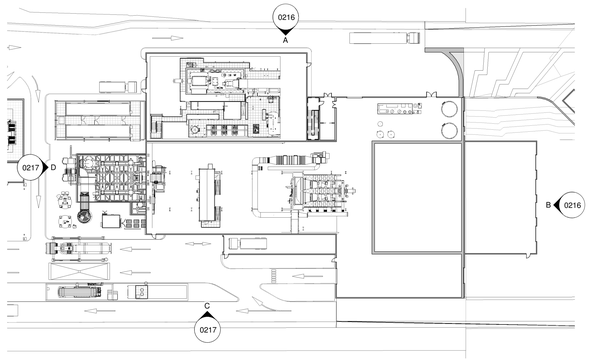

Turbine Hall Elevation Plan 2
1 : 500

Cladding Panel Key

- Cladding Panel - In RAL 7008
- Cladding Panel - In RAL 6018
- Cladding Panel - In RAL 1024
- Cladding Panel - In RAL 1020
- Cladding Panel - In RAL 6019
- Cladding Panel - In RAL 6003
- Cladding Panel - In RAL 9002

Graphical display of colours may vary from product RAL. Colours should considered against visual montages prepaired by Bright & Associates.

Client :
Broad Energy


Project :
Buttington Quarry EfW

Project No. : 3411-01
Drawing No. : 0217
Drawing
BUT-RCA-00-EL-DR-A-0217-GA_EFW&TurbineBuilding_Elevations:S12 P2
[Project Code] [Originator] [Volume Dsc.] [Level Dsc.] [File Type] [Role] [File Number] [File Description] [Suitability] [Rev.]

Sheffield Studio | 3 Vincent House | Solly Street | Sheffield | S1 4SB | 0114 273 7050
www.racecottam.com

RACE COTTAM ASSOCIATES

© This drawing is the copyright of Race Cottam Associates Ltd. Do not scale from this drawing.

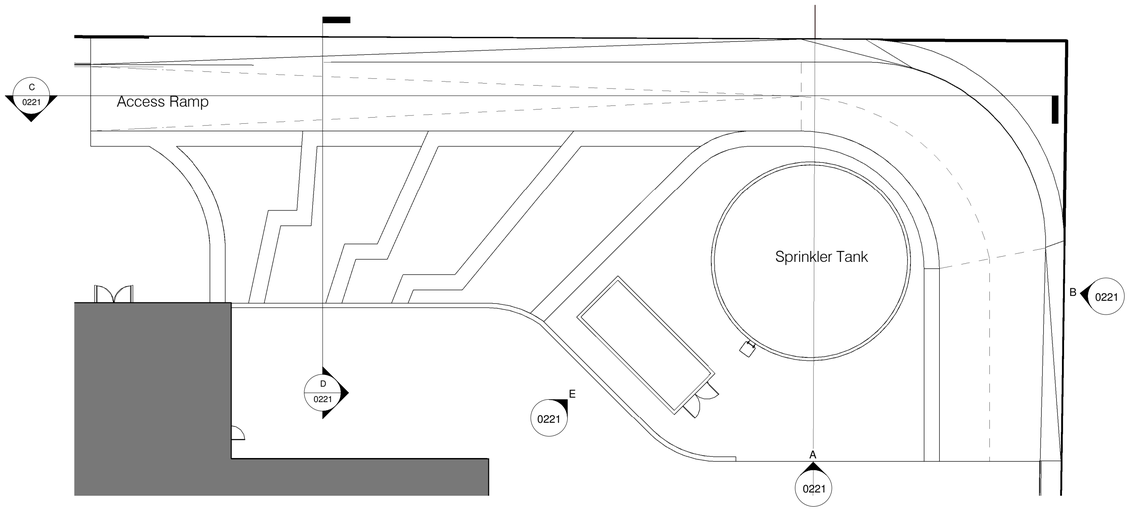

1 GA_SprinklingTank Compound_10m
1 : 200

Cladding Panel Key

- Cladding Panel - In RAL 7008
- Cladding Panel - In RAL 6018
- Cladding Panel - In RAL 1024
- Cladding Panel - In RAL 1020
- Cladding Panel - In RAL 6019
- Cladding Panel - In RAL 6003
- Cladding Panel - In RAL 9002


Graphical display of colours may vary from product RAL. Colours should considered against visual montages prepaired by Bright & Associates.

Graphical Scale 1:200

0 1 2 3 4 5 10 15 20m

Drawn by : ST		Date : 10.06.20		Scale : As indicated @ A1		
Status	Preliminary	Presentation	Tender	Construction	Last Issue	
Date :		10.06.20				
Approved by :		DS				

Revision		Date	Drawn	Approved
P1	Issused For Planning	02.07.2020	ST	DS
P2	Cladding Panel Colours Added	20.07.20	ST	DJS

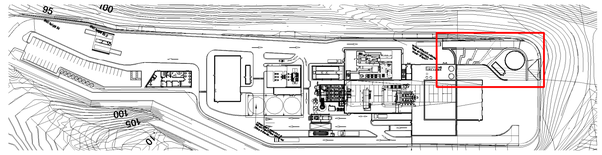


Site Key Plan - Sprinkler Tank
1 : 2000




A Elevation_SprinkerTank_A
1 : 200




B Elevation_SprinkerTank_B
1 : 200

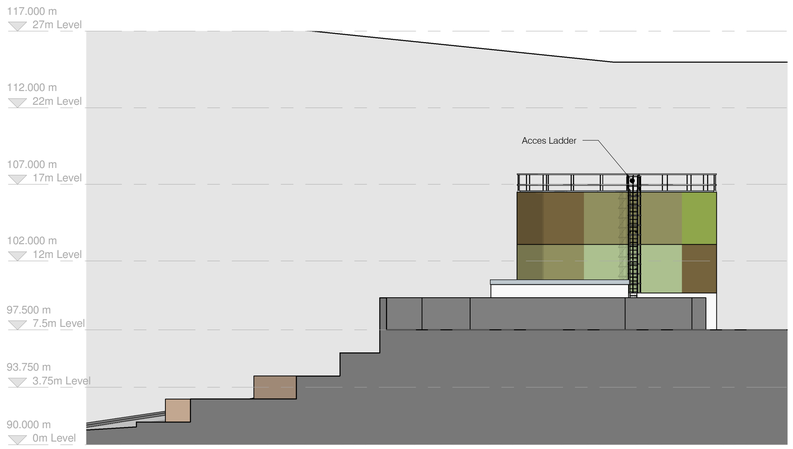

E Elevation_SprinkerTank_C
1 : 200

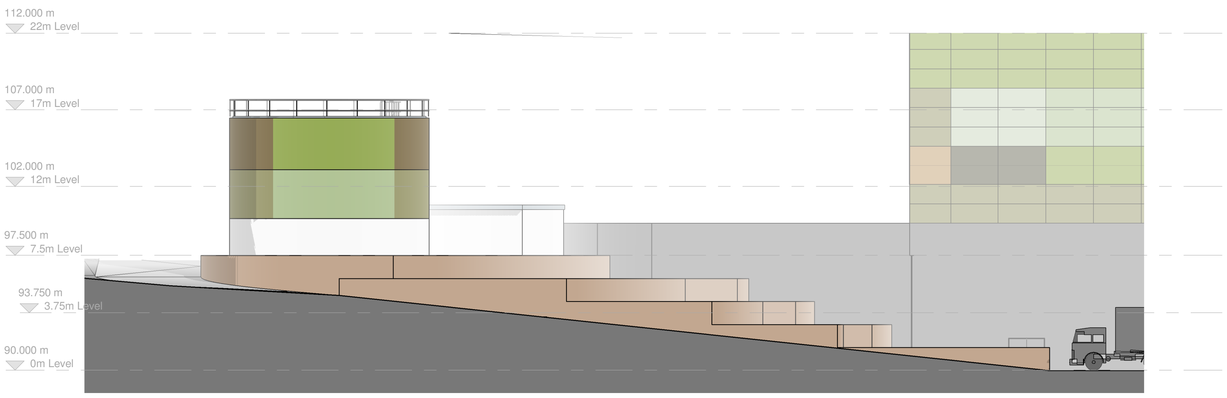

C Elevation_SprinkerTank_C
1 : 200

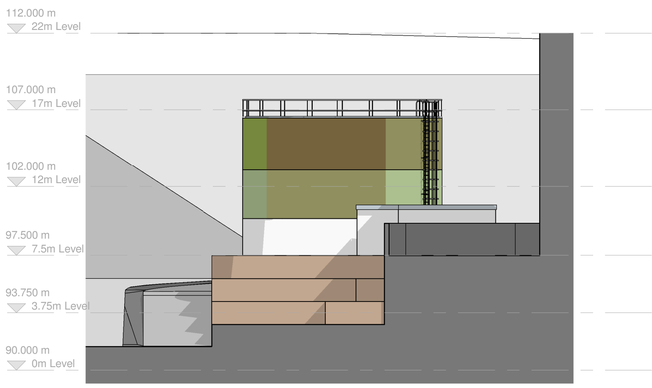

D Elevation_SprinkerTank_D
1 : 200

Client :
Broad Energy

Project :
Buttington Quarry EfW

Project No. : 3411-01
Drawing No. : 0221


Drawing Title :
BUT-RCA-00-ZZ-DR-A-0221-GA_SprinklerTank_Plans+Elevations S1 P2

[Project Code] [Originator] [Volume Div.] [Level Div.] [File Type] [Role] [File Number] [File Description] [Suitability.] [Rev.]

Sheffield Studio | 3 Vincent House | Solly Street | Sheffield | S1 4BB | 0114 273 7050
www.racecottam.com

RACE COTTAM ASSOCIATES

© This drawing is the copyright of Race Cottam Associates Ltd. Do not scale from this drawing.

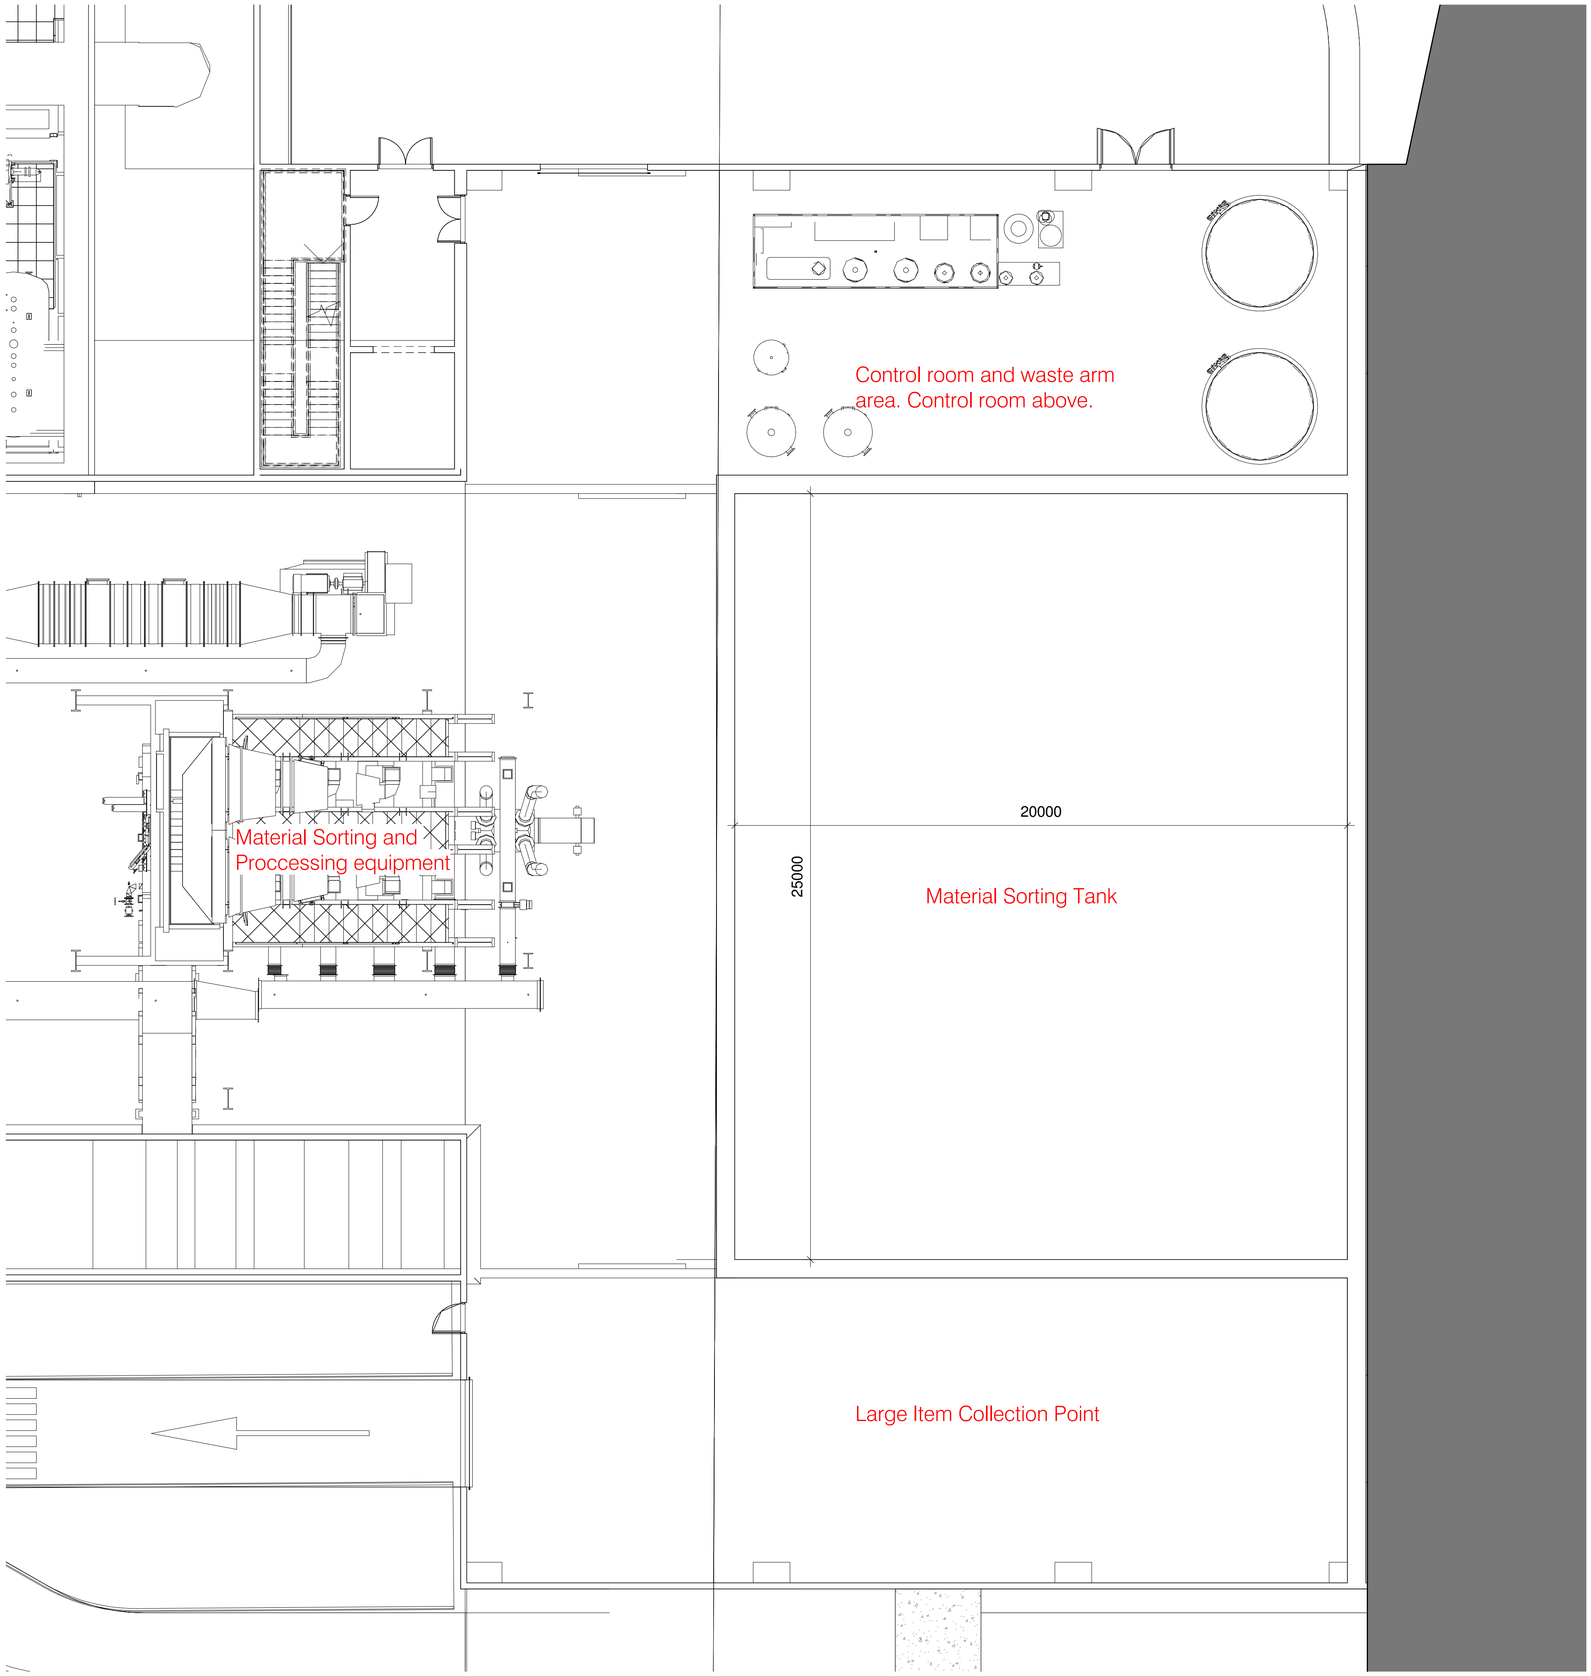

1 0m Level Plan_Bunker Plan

1 : 100

Graphical Scale 1:100

0 1 2 3 4 5 10m

Drawn by : ST		Date : 14.07.20		Scale : 1 : 100 @ A1			
Status	Preliminary	Presentation	Tender	Construction	Last Issue		
Date :	14.07.20						
Approved by :	DJS						

Revision		Date	Drawn	Approved
P1	First Issue	14.07.20	ST	DJS

Client :
Broad Energy

Project :
Buttington Quarry EfW

Project No. : 3411-01

Drawing No. : 0222

Drawing Title :
BUT-RCA-00-01-DR-A-0222-Bunker_Floorplan S1 P1

[Project Code] [Originator] [Volume Div.] [Level Div.] [File Type] [Role] [File Number] [File Description] [Suitability.] [Rev.]

Sheffield Studio | 3 Vincent House | Solly Street | Sheffield | S1 4BB | 0114 273 7050

www.racecottam.com

RACE COTTAM ASSOCIATES

© This drawing is the copyright of Race Cottam Associates Ltd. Do not scale from this drawing.

NORTH

0m 50m 100m 250m

Area of geological SSSI, retain (unaffected by Proposed Scheme)

Route of definitive public footpath

Engineered retaining wall using geotextile wrapping techniques

Indicative extent of quarry development extending in accordance with Planning Consent No 379 dated 2/8/1948 and subsequent reviews and amendments

Surface water attenuation pond

Proposed remnant quarry face and bench

Access and highway improvements to A458 (Welshpool Road) to be undertaken under existing Planning Consent

Lay-down area during construction period and allocated for future employment based uses within the 2018 Powys Local Development Plan

Lay-down area during construction period and allocated for future employment based uses within the 2018 Powys Local Development Plan

Illustrative locations for amphibian wetland and peripheral habitat creation

Buildings and yard area used for logistic industry

Lower Cefn
Cefn Farm
Cefn Cottage
Sale Farm
Laydown Area 1
Laydown Area 2
Laydown Area 3
Laydown Area 4
Green Farm
Whitehouse Farm
Nelly Andrews' Green
Brynawelon
Railway
A458
Heldre Lane
Sale Lane

326200E 326300E 326400E 326500E 326600E 326700E 326800E 326900E 327000E 327100E

310300N 310200N 310100N 310000N 309900N 309800N 309700N

Key:

- The Planning Application boundary, (the Application Site)
- The Energy Recovery Facility (ERF)
- Background mapped data beyond the Application Site, including existing vegetation, road patterns, contour information and settlement
- Areas within Buttington Quarry used for logistics and related industrial purposes
- Boundary of earthworks and proposed contours indicating alteration of landform related to the ERF
- Contours associated with existing quarry access and ongoing extractive works (indicative extent)
- General arrangement of the ERF building and adjacent areas
- Areas of proposed native broadleaved woodland planting
- Areas restored to Open Mosaic Habitat
- Areas of amenity grassland
- Proposed access route to the ERF
  Option access route to the ERF

Client: BROAD ENERGY

Project: **BUTTINGTON QUARRY**
Proposed Energy Recovery Facility (ERF)

Title: **Landscape Masterplan**

Draft issue

CAD Ref:	Version:	Drawn by:	Plot size:	Plan Origin Date:
BT1180-D2	6	RB	A3	April 2020
			Scale: Plan 1:2500	

bright & associates
landscape and environmental consultants
Pear Tree House Dovaston Oswestry Shropshire SY10 8DP
01691 682 773 www.bright-associates.co.uk
Registered Practice
Landscape Institute

Drawing: **BT1180-D2**